Government Gazette
Staatskoerant

REPUBLIC OF SOUTH AFRICA
REPUBLIEK VAN SUID-AFRIKA

Vol. 544 Pretoria, 13 October / Oktober 2010 No. 33629

IMPORTANT NOTICE

The Government Printing Works will not be held responsible for faxed documents not received due to errors on the fax machine or faxes received which are unclear or incomplete. Please be advised that an "OK" slip, received from a fax machine, will not be accepted as proof that documents were received by the GPW for printing. If documents are faxed to the GPW it will be the sender's responsibility to phone and confirm that the documents were received in good order.

Furthermore the Government Printing Works will also not be held responsible for cancellations and amendments which have not been done on original documents received from clients.

CONTENTS

No.		Page No.	Gazette No.
	GOVERNMENT NOTICE		
Transport, Department of			
Government Notice			
903	South African National Roads Agency Limited and the National Roads Act (7/1998): The South African National Roads Agency Limited: Declaration amendment of National Road N11 Section 12: Amendment of Declaration No. 1137 of 2005 and 1227 of 2004	3	33629

INHOUD

No.		Bladsy No.	Koerant No.
	GOEWERMENTSKENNISGEWING		
Vervoer, Departement van			
Goewermentskennisgewing			
903	Suid-Afrikaanse Nasionale Padagentskap Beperk en die Nasionale Paaie Wet (7/1998): Die Suid-Afrikaanse Nasionale Padagentskap Beperk: Verklaring wysiging van Nasionale Pad N11 Seksie 12: Wysiging van Verklaring No. 1137 van 2005 en 1227 van 2004	4	33629

GOVERNMENT NOTICE

DEPARTMENT OF TRANSPORT

No. 903 **13 October 2010**

THE SOUTH AFRICAN NATIONAL ROADS AGENCY LIMITED

Registration No: 98/09584/06

DECLARATION AMENDMENT OF NATIONAL ROAD N11 SECTION 12

AMENDMENT OF DECLARATION NO'S. 1137 OF 2005 AND 1227 OF 2004.

By virtue of section 40 (1)(b) of the South African National Roads Agency Limited and the National Roads Act, 1998 (Act No. 7 of 1998), I hereby amend the following declarations by substituting **(I)** Declaration No. 1137 of 2005 Annexure paragraph 1 and **(II)** Declaration No. 1227 of 2004 Annexure paragraph 1, with the subjoined sheets 1 to 23 of Plan No. P645/08.

(National Road N11 Section 12: Marble Hall - Mokopane)

MINISTER OF TRANSPORT

GOEWERMENTSKENNISGEWING

DEPARTEMENT VAN VERVOER

No. 903 **13 Oktober 2010**

DIE SUID-AFRIKAANSE NASIONALE PADAGENTSKAP BEPERK

Registrasie No: 98/09584/06

VERKLARING WYSIGING VAN NASIONALE PAD N11 SEKSIE 12.

WYSIGING VAN VERKLARING NO'S. 1137 VAN 2005 EN 1227 VAN 2004.

Kragtens Artikel 40(1)(b) van die Suid-Afrikaanse Nasionale Padagentskap Beperk en die Nasionale Paaie Wet, 1998 (Wet No.7 van 1998), wysig ek hiermee die volgende verklarings deur **(I)** Verklaring no. 1137 van 2005 Bylae paragraaf 1 en **(II)** Verklaring no. 1227 van 2004 Bylae paragraaf 1, te vervang met meegaande velle 1 tot 23 van Plan no. P645/08.

(Nasionale Pad N11 Seksie 12 Marble Hall – Mokopane)

MINISTER VAN VERVOER

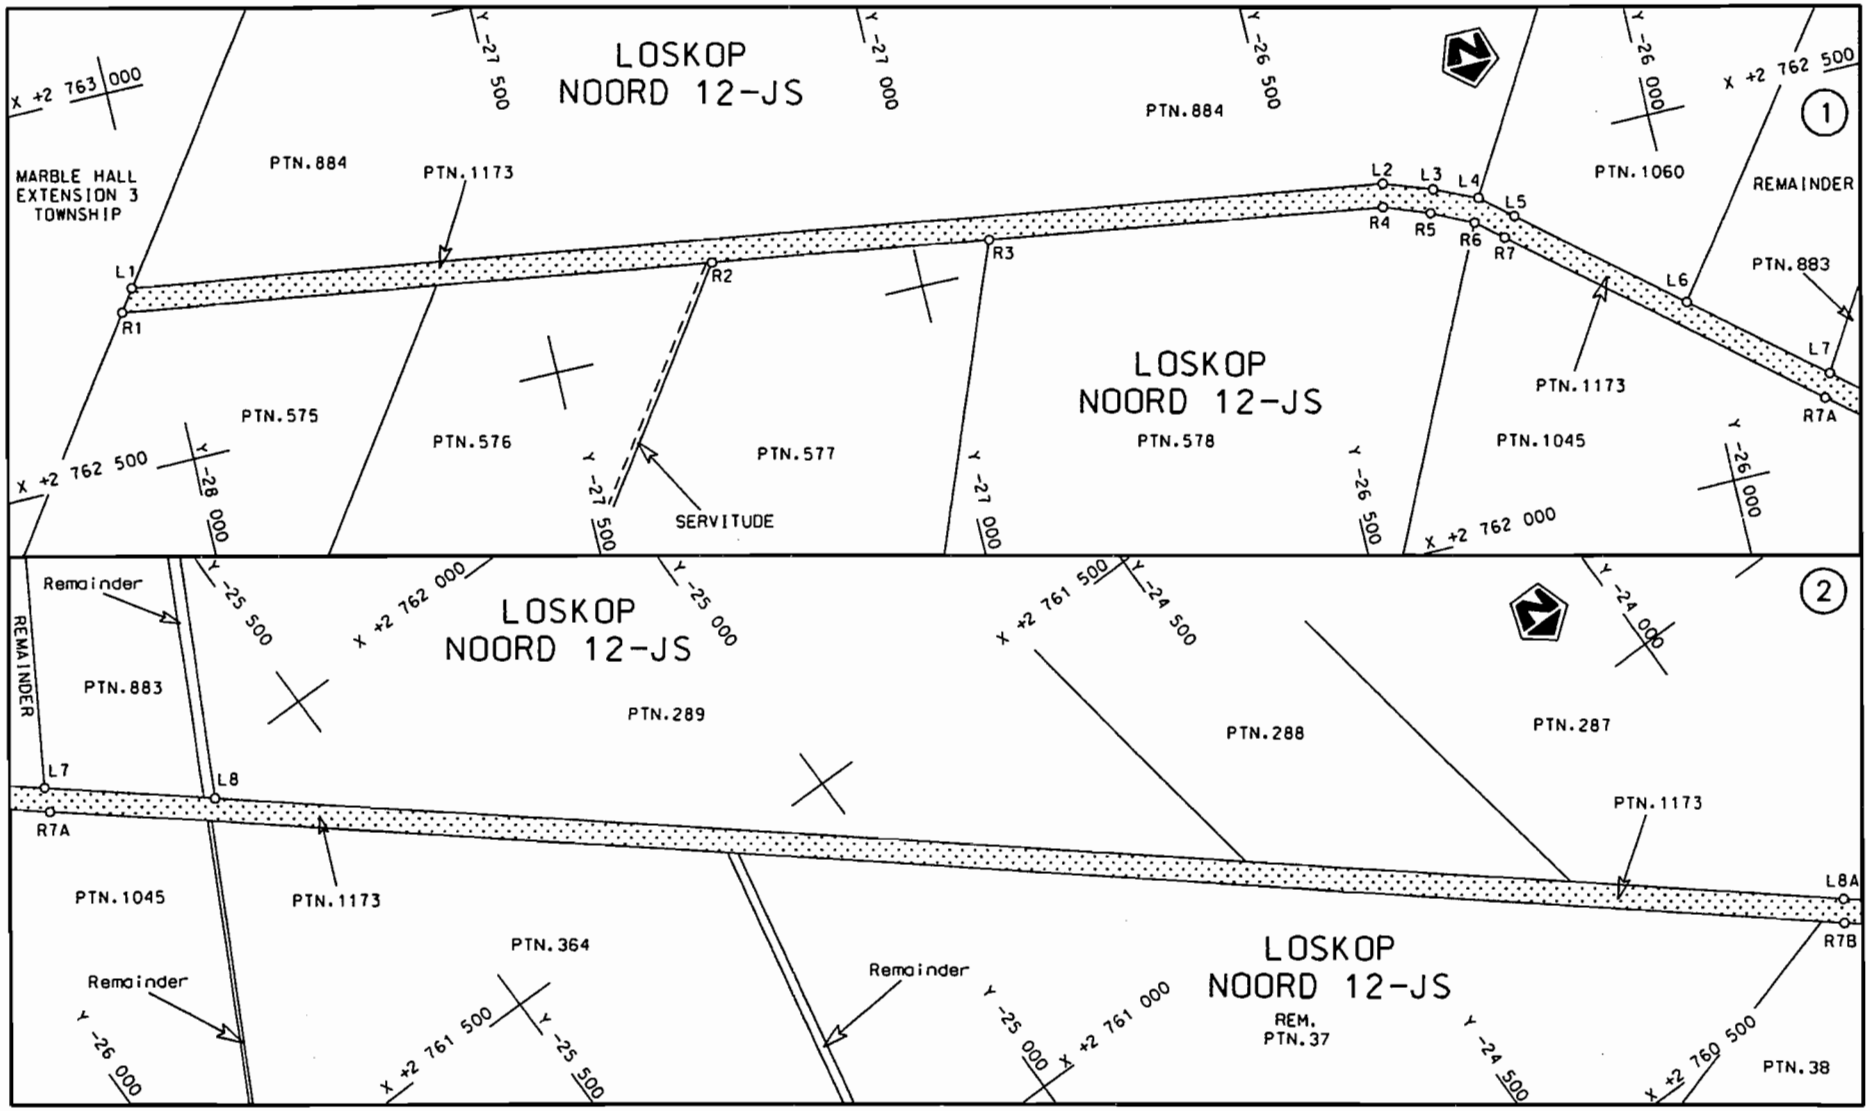

Die Suid Afrikaanse Nasionale Padogentskap Beperk The South African National Roads Agency Limited	Die figuur getoon The figure shown	stel die padreserwe voor van 'n gedeelte represents the road reserve of a portion van Nasionale Roete N11 Seksie 12 of National Route N11 Section 12	Vel 1 van 23 Sheet 1 of 23	
			Plan P645/08	

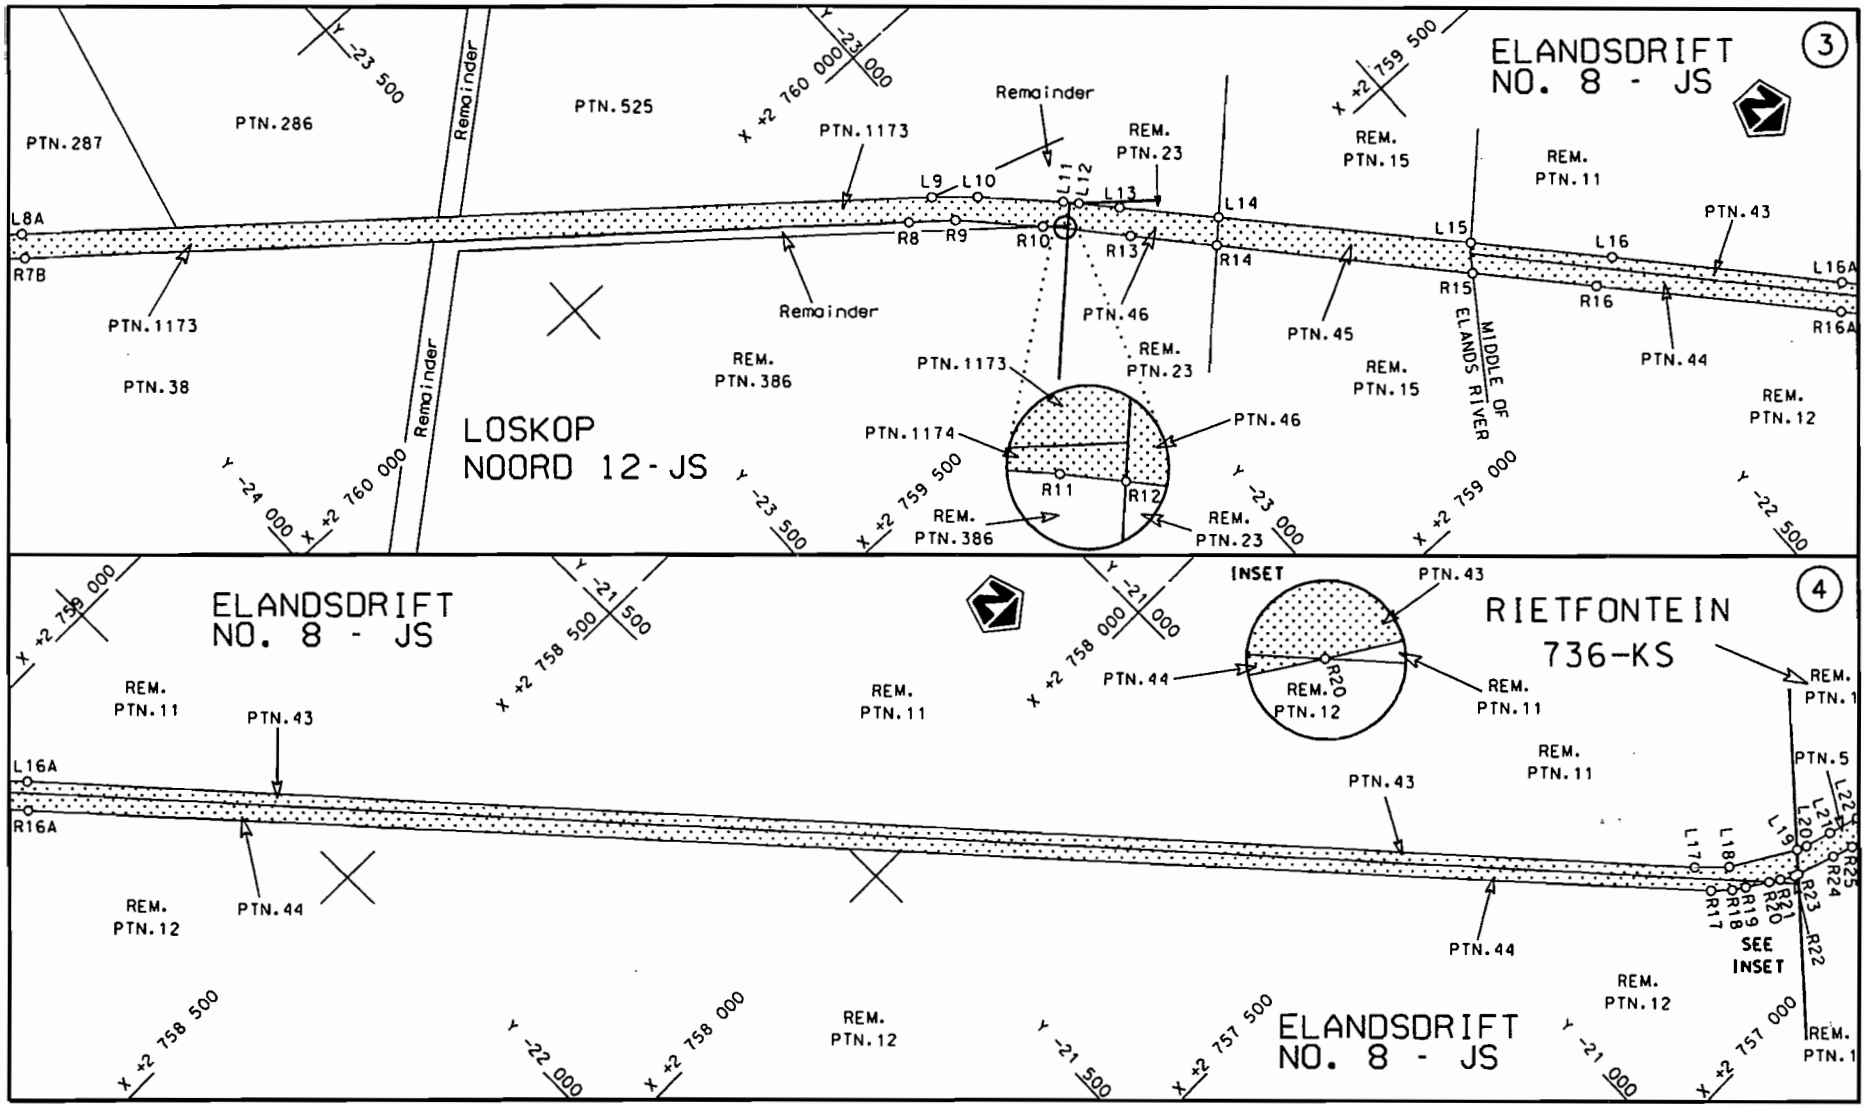

Die Suid Afrikaanse Nasionale Padagentskap Beperk The South African National Roads Agency Limited	Die figuur getoon The figure shown	stel die padreserwe voor van 'n gedeelte represents the road reserve of a portion van Nasionale Roete N11 Seksie 12 of National Route N11 Section 12	Vel 2 van 23 Sheet 2 of 23	Plan P645/08

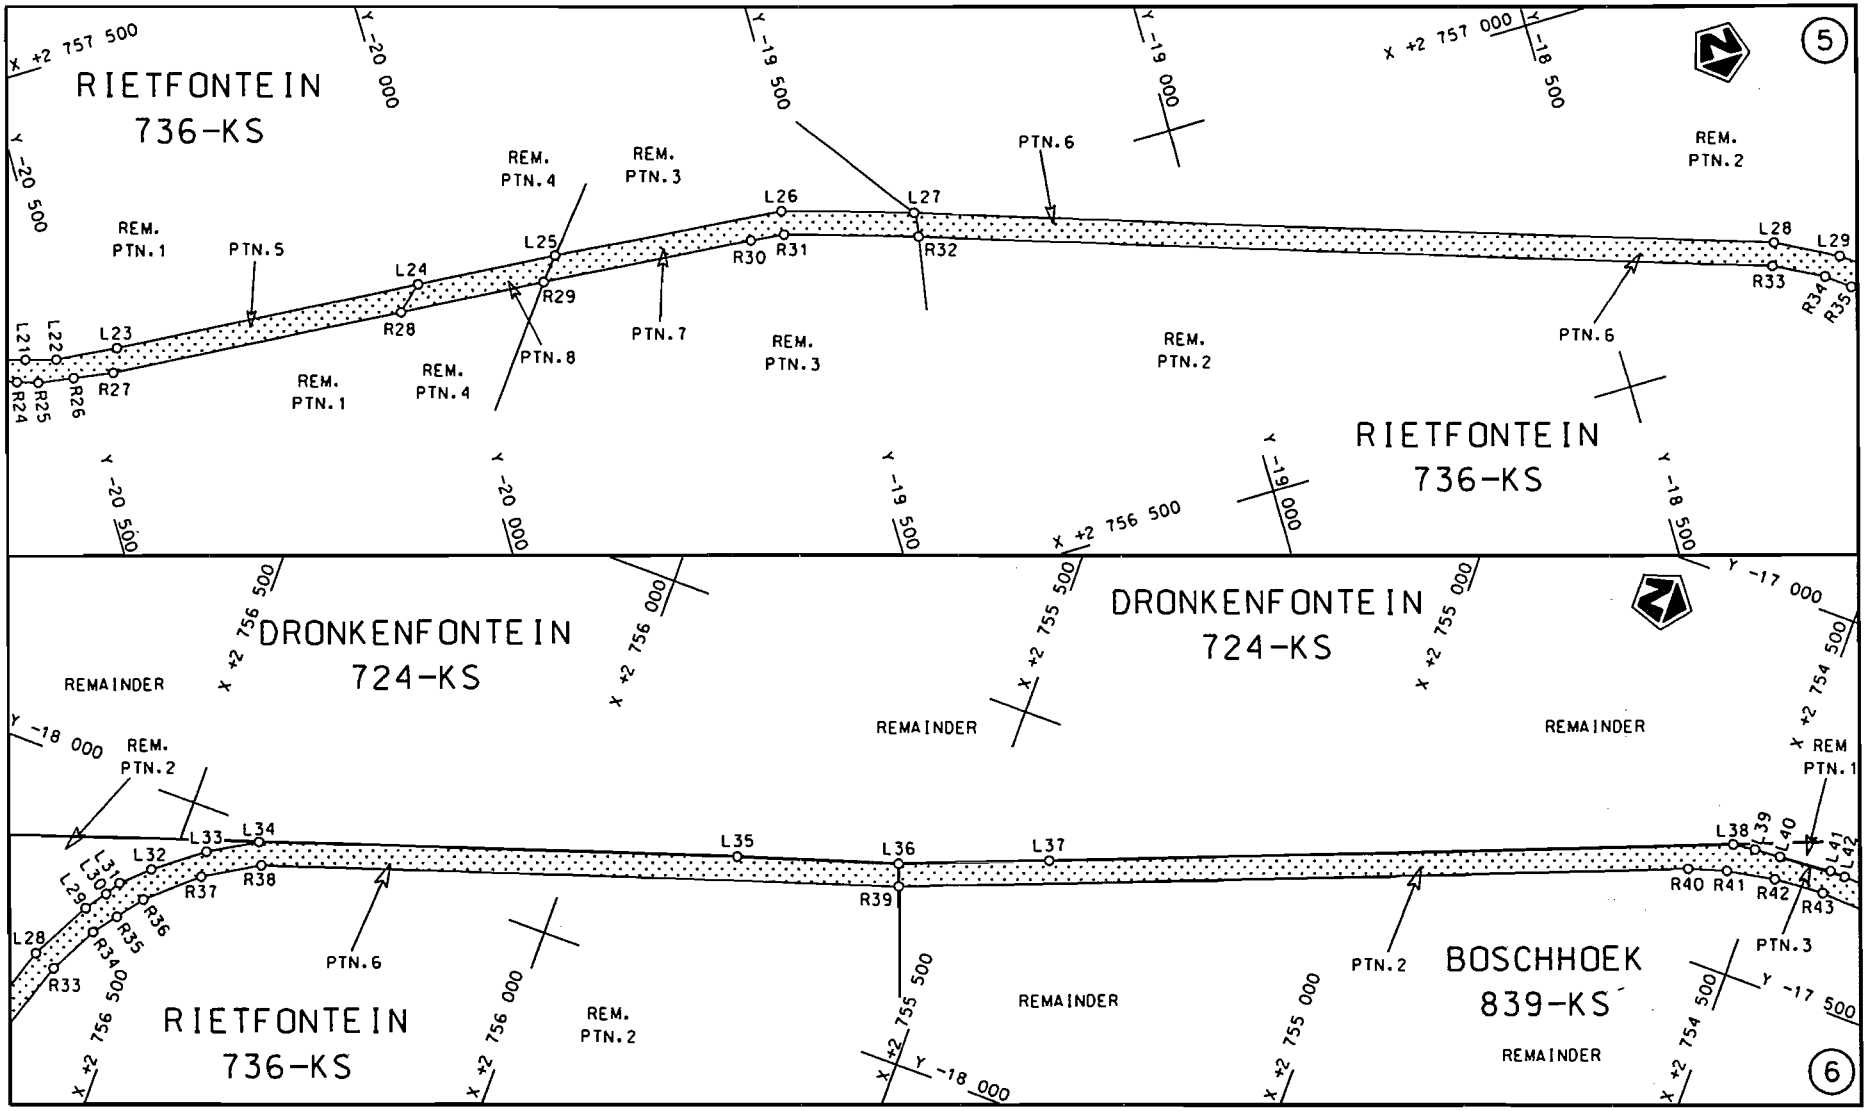

Die Suid Afrikaanse Nasionale Padagentskap Beperk The South African National Roads Agency Limited	Die figuur getoon The figure shown		stel die padreserwe voor van 'n gedeelte represents the road reserve of a portion van Nasionale Roete N11 Seksie 12 of National Route N11 Section 12	Vel 3 van 23 Sheet 3 of 23	Plan P645/08

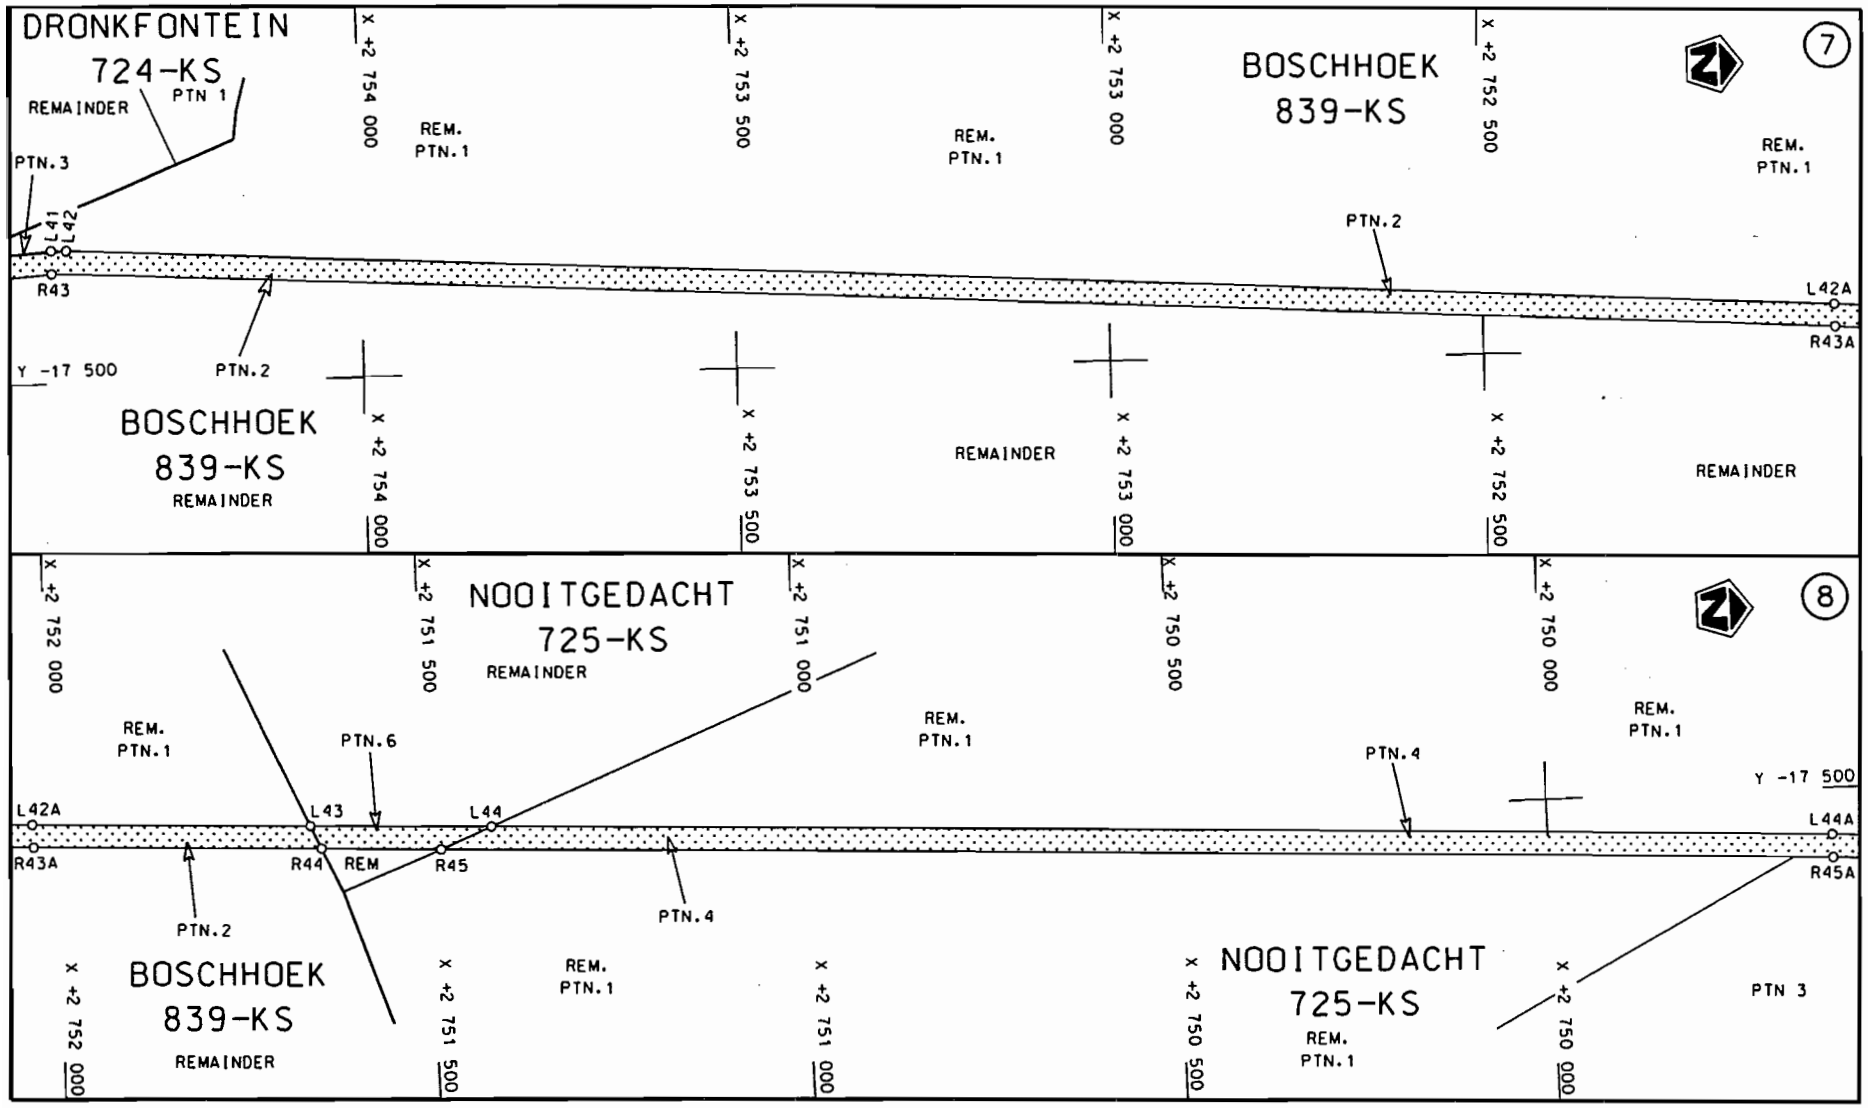

Die Suid Afrikoonse Nasionale Padagentskap Beperk The South African National Roads Agency Limited	Die figuur getoon The figure shown	stel die padreserwe voor van 'n gedeelte represents the road reserve of a portion van Nasionale Roete N11 Seksie 12 of National Route N11 Section 12	Vel 4 van 23 Sheet 4 of 23	Plan P645/08

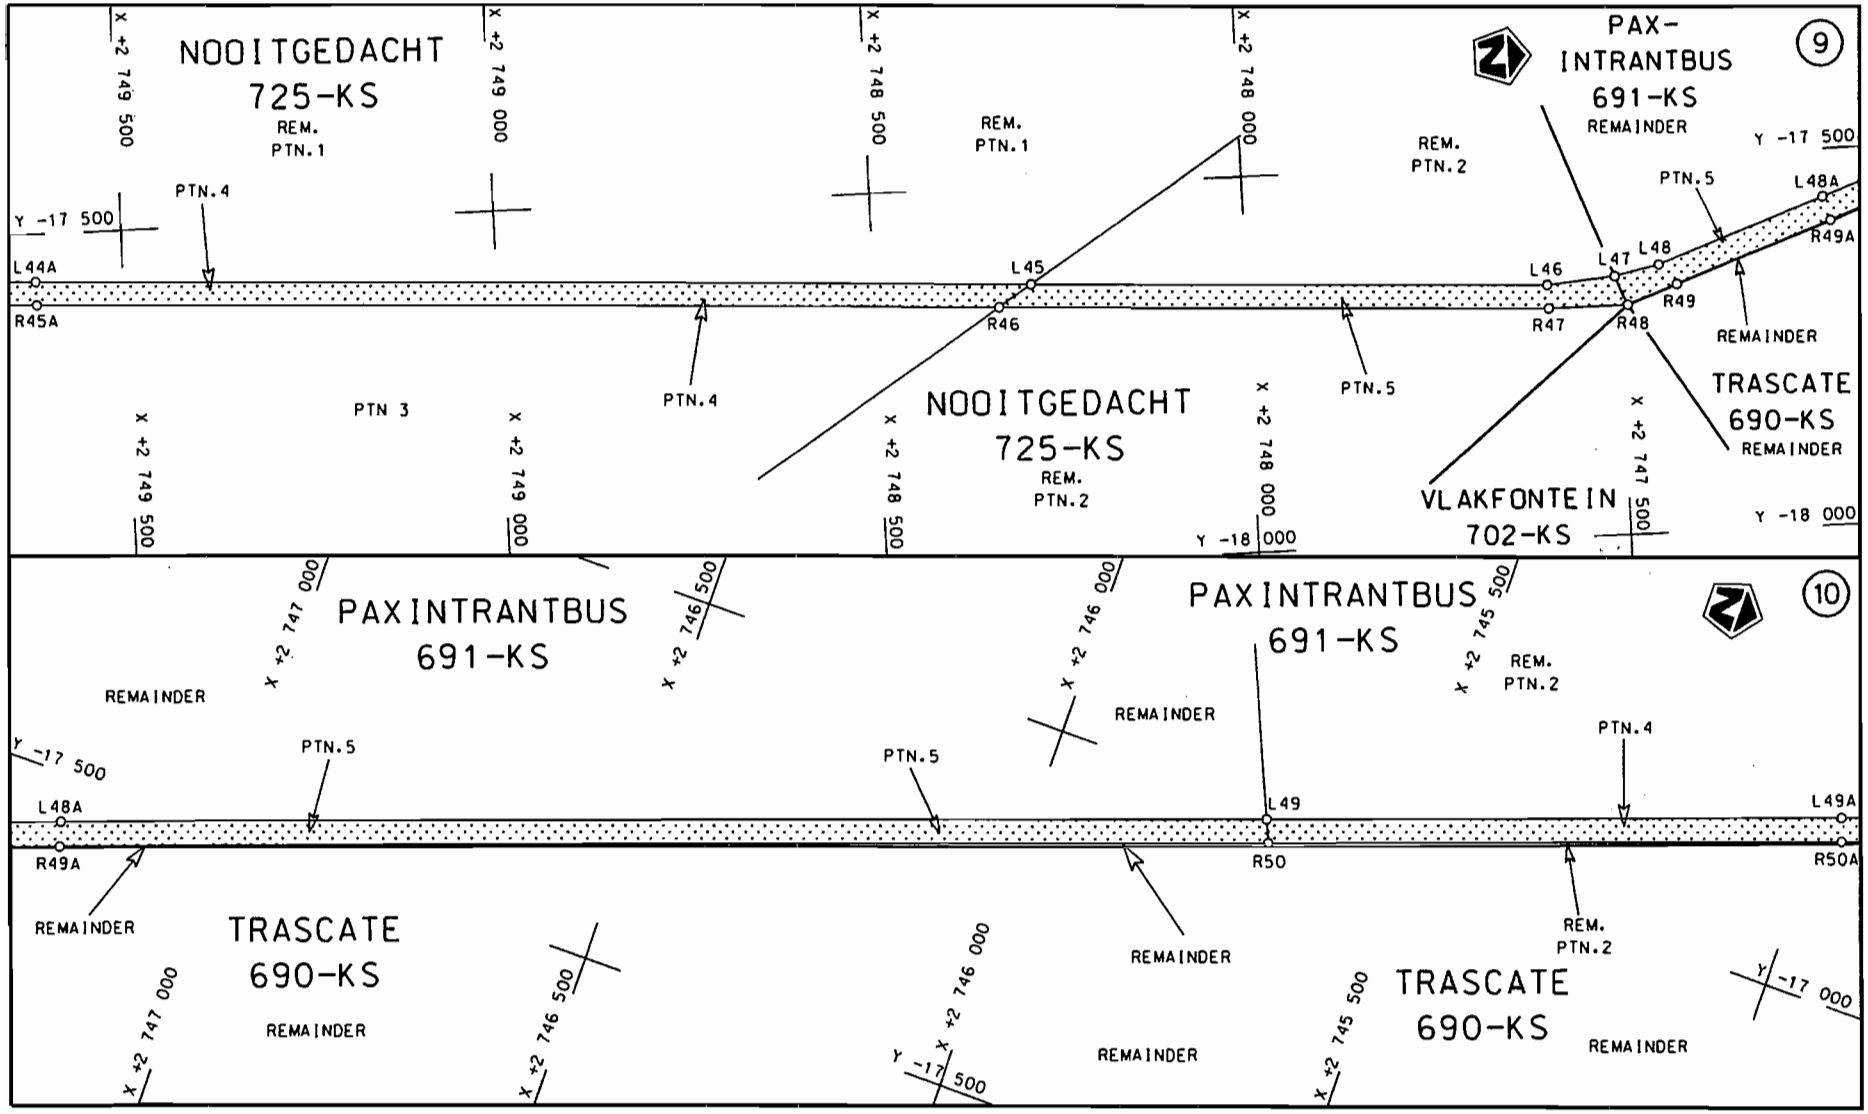

Die Suid Afrikoonse Nasionale Padagentskap Beperk The South African National Roads Agency Limited	Die figuur getoon The figure shown	stel die padreserwe voor van 'n gedeelte represents the road reserve of a portion van Nasionale Roete N11 Seksie 12 of National Route N11 Section 12	Vel 5 van 23 Sheet 5 of 23	Plan P645/08

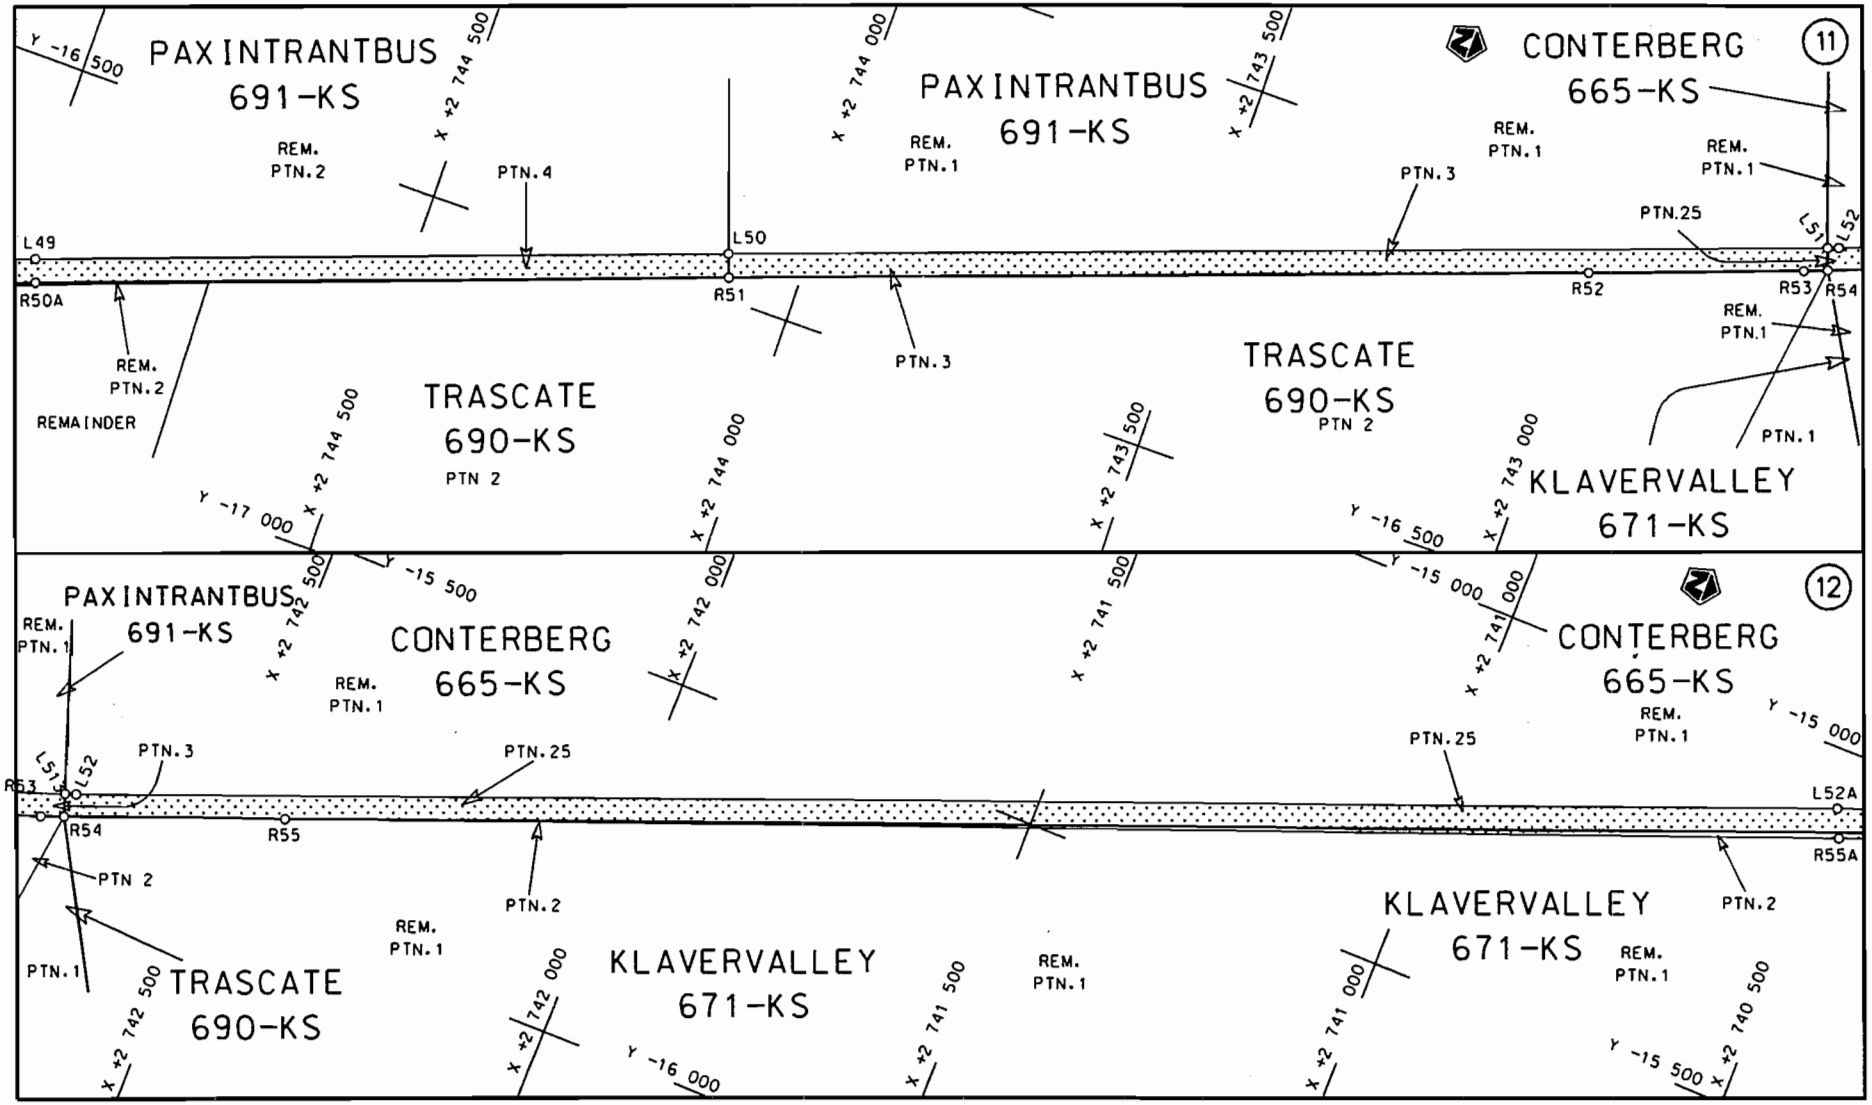

Die Suid Afrikaanse Nasionale Padagentskap Beperk The South African National Roads Agency Limited	Die figuur getoon The figure shown	stel die padreserwe voor van 'n gedeelte represents the road reserve of a portion van Nasionale Roete N11 Seksie 12 of National Route N11 Section 12	Vel 6 van 23 Sheet 6 of 23	Plan P645/08

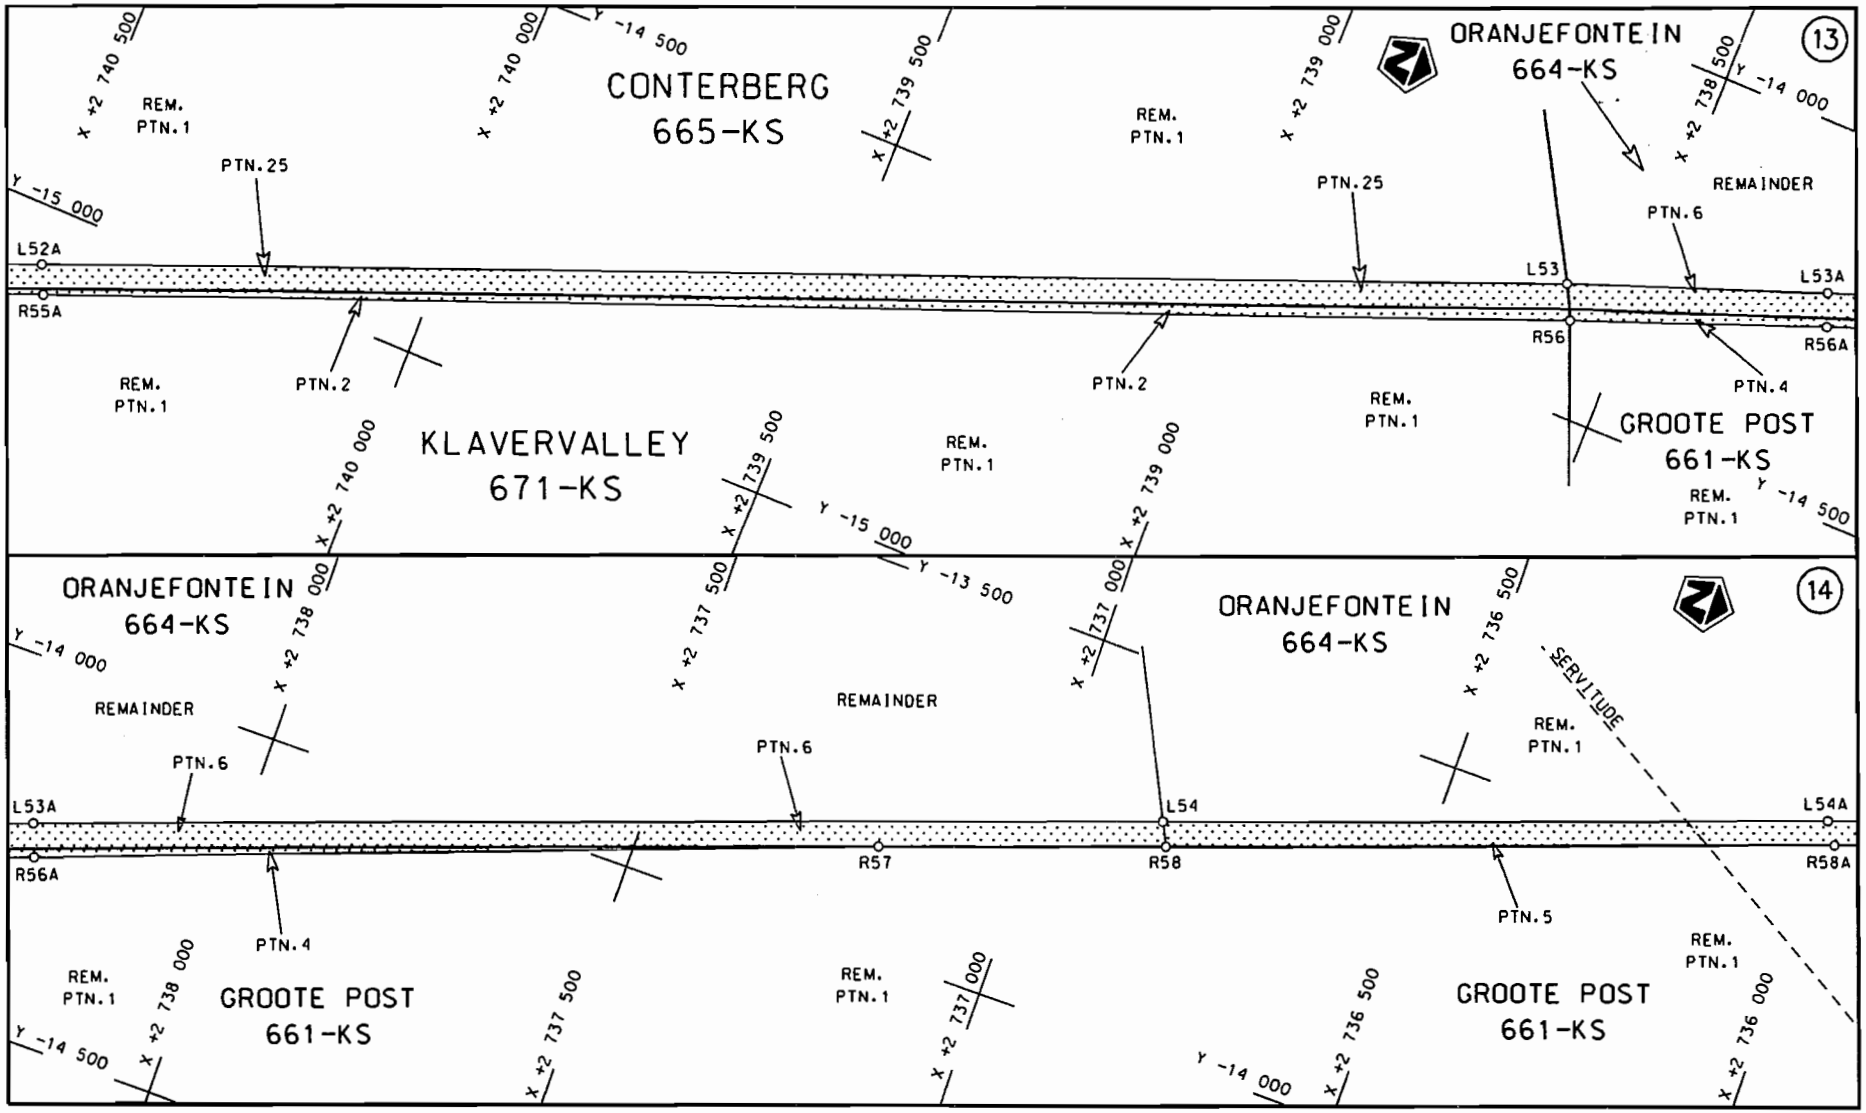

Die Suid Afrikaanse Nasionale Padagentskap Beperk The South African National Roads Agency Limited	Die figuur getoon The figure shown	stel die padreserwe voor van 'n gedeelte represents the road reserve of a portion van Nasionale Roete N11 Seksie 12 of National Route N11 Section 12	Vel 7 van 23 Sheet 7 of 23	Plan P645/08

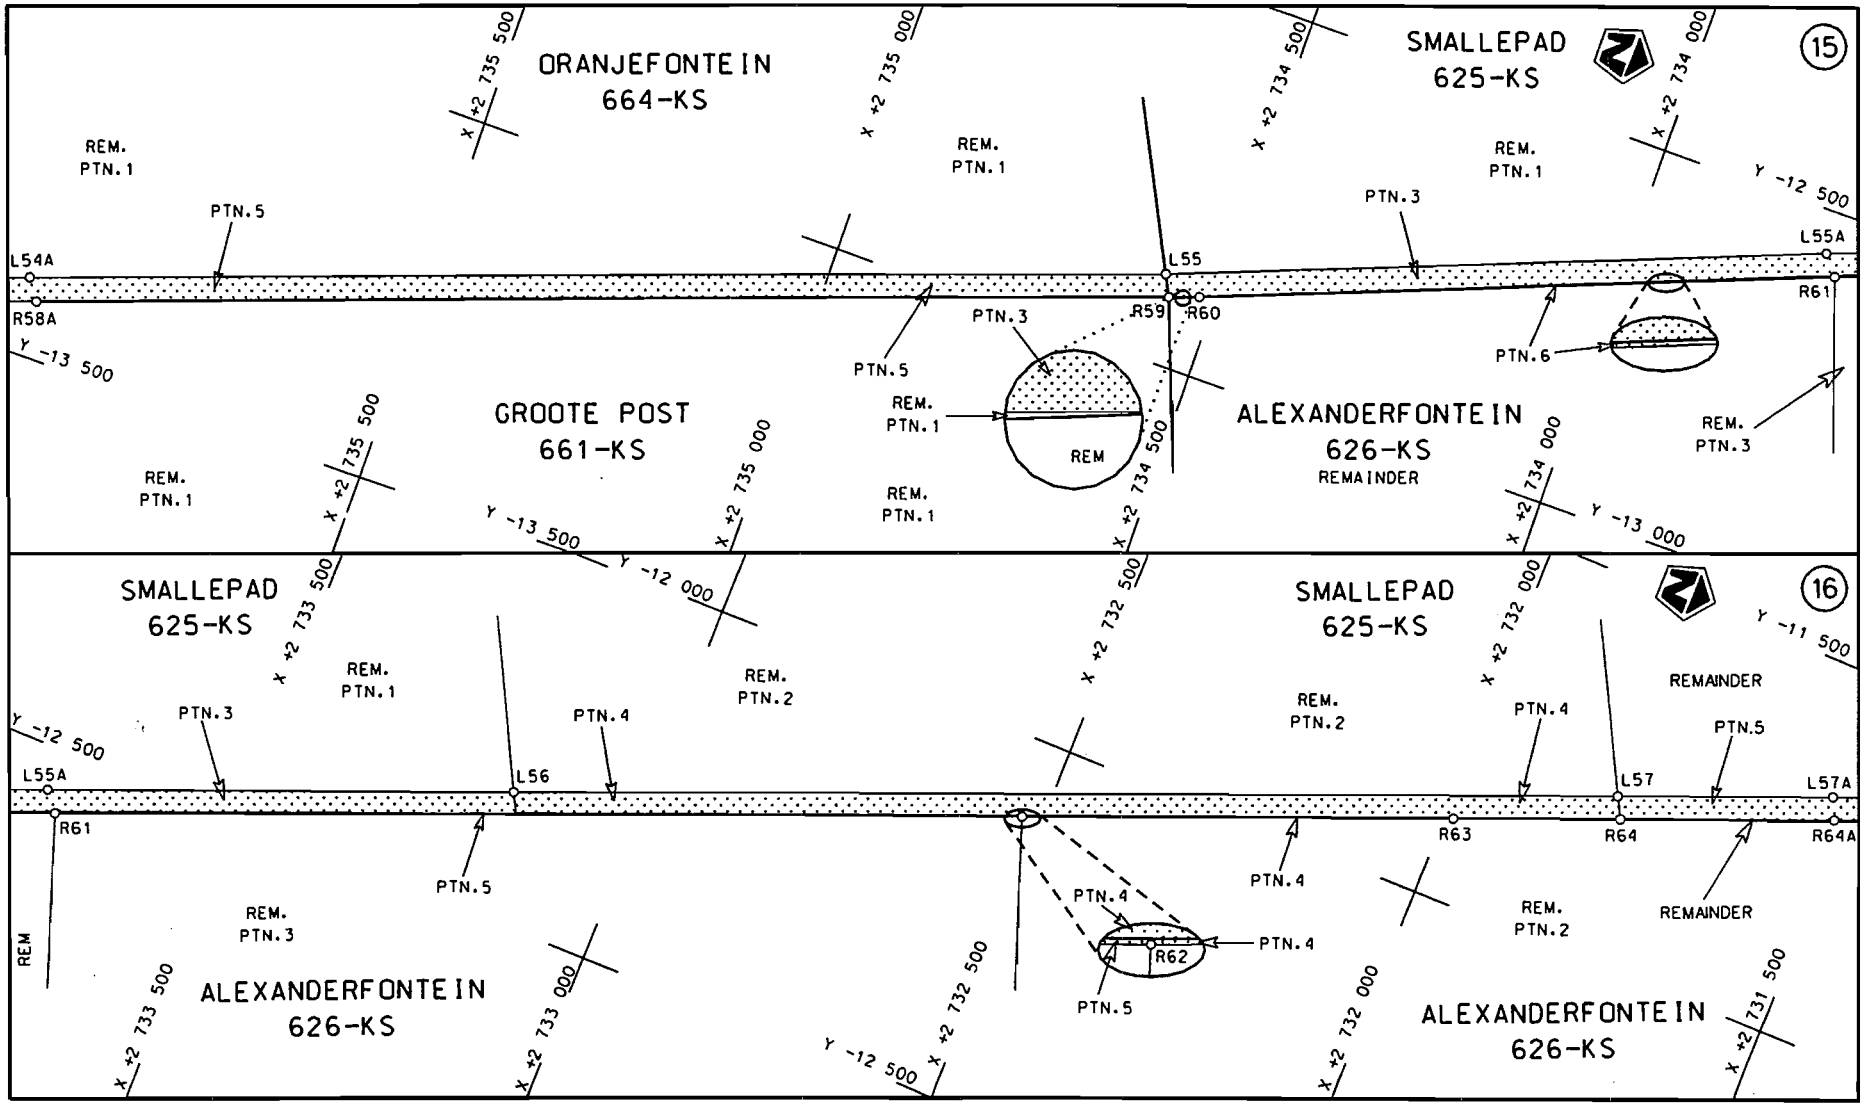

Die Suid Afrikaanse Nasionale Padagentskop Beperk The South African National Roads Agency Limited	Die figuur getoon The figure shown		stel die padreserwe voor van 'n gedeelte represents the road reserve of a portion van Nasionale Roete N11 Seksie 12 of National Route N11 Section 12	Vel 8 van 23 Sheet 8 of 23	Plan P645/08

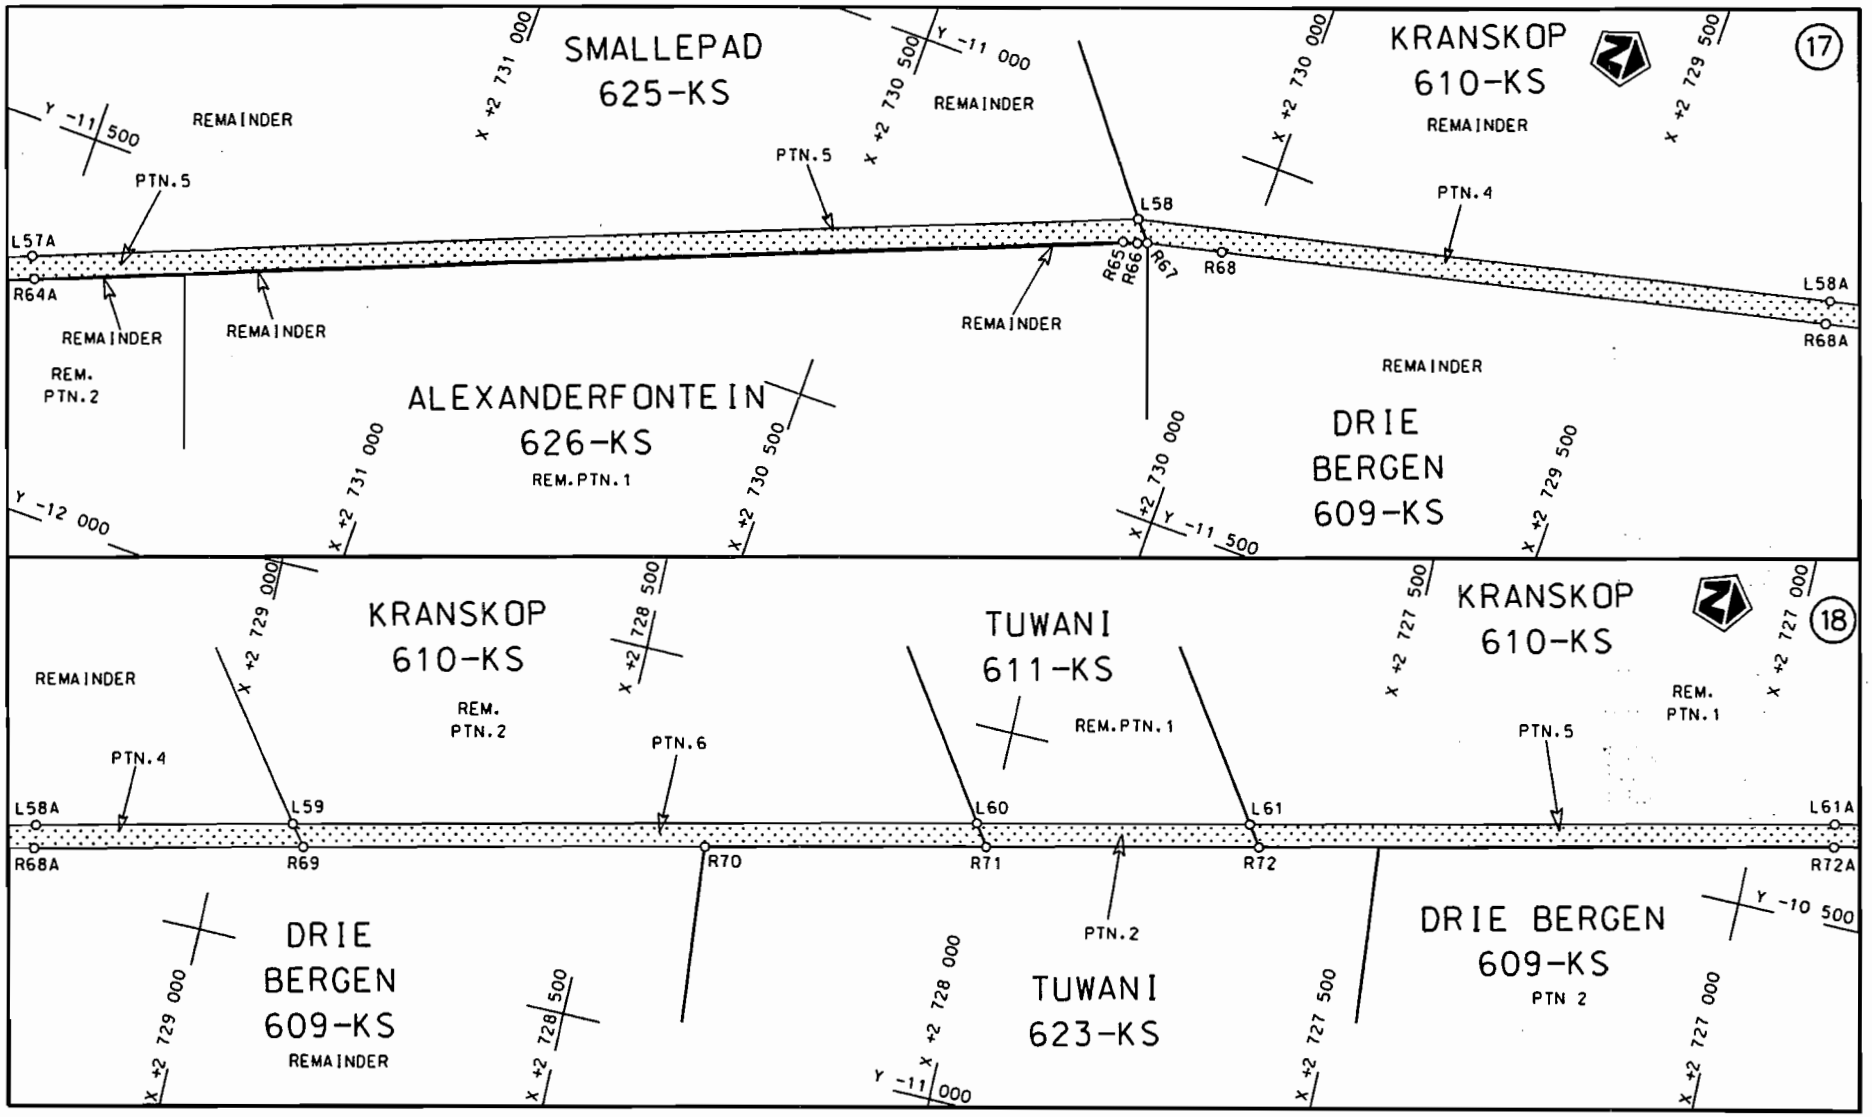

Die Suid Afrikaonse Nasionale Padagentskap Beperk The South African National Roads Agency Limited	Die figuur getoon The figure shown	stel die padreserwe voor van 'n gedeelte represents the road reserve of a portion van Nasionale Roete N11 Seksie 12 of National Route N11 Section 12	Vel 9 van 23 Sheet 9 of 23	Plan P645/08

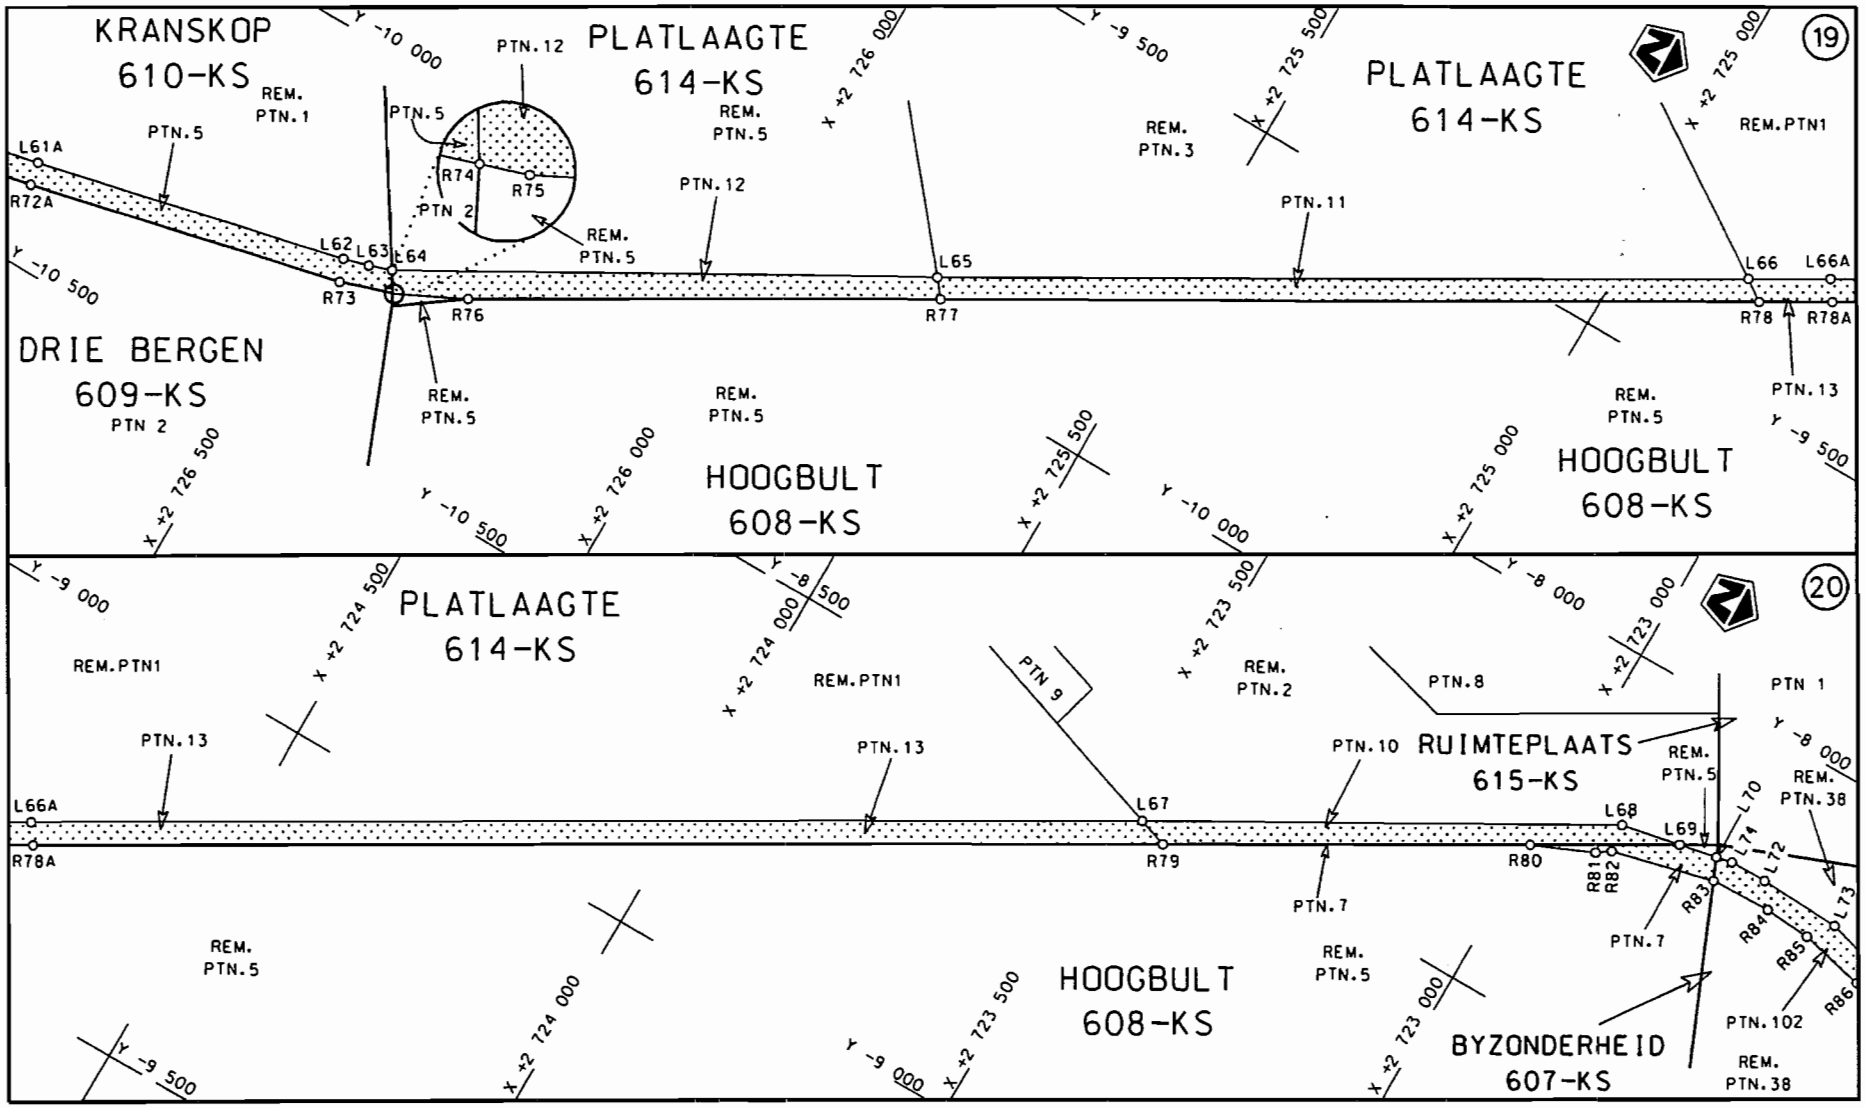

Die Suid Afrikaanse Nasionale Padagentskap Beperk The South African National Roads Agency Limited	Die figuur getoon The figure shown		stel die padreserwe voor van 'n gedeelte represents the road reserve of a portion van Nasionale Roete N11 Seksie 12 of National Route N11 Section 12	Vel 10 van 23 Sheet 10 of 23	
				Plan P645/08	

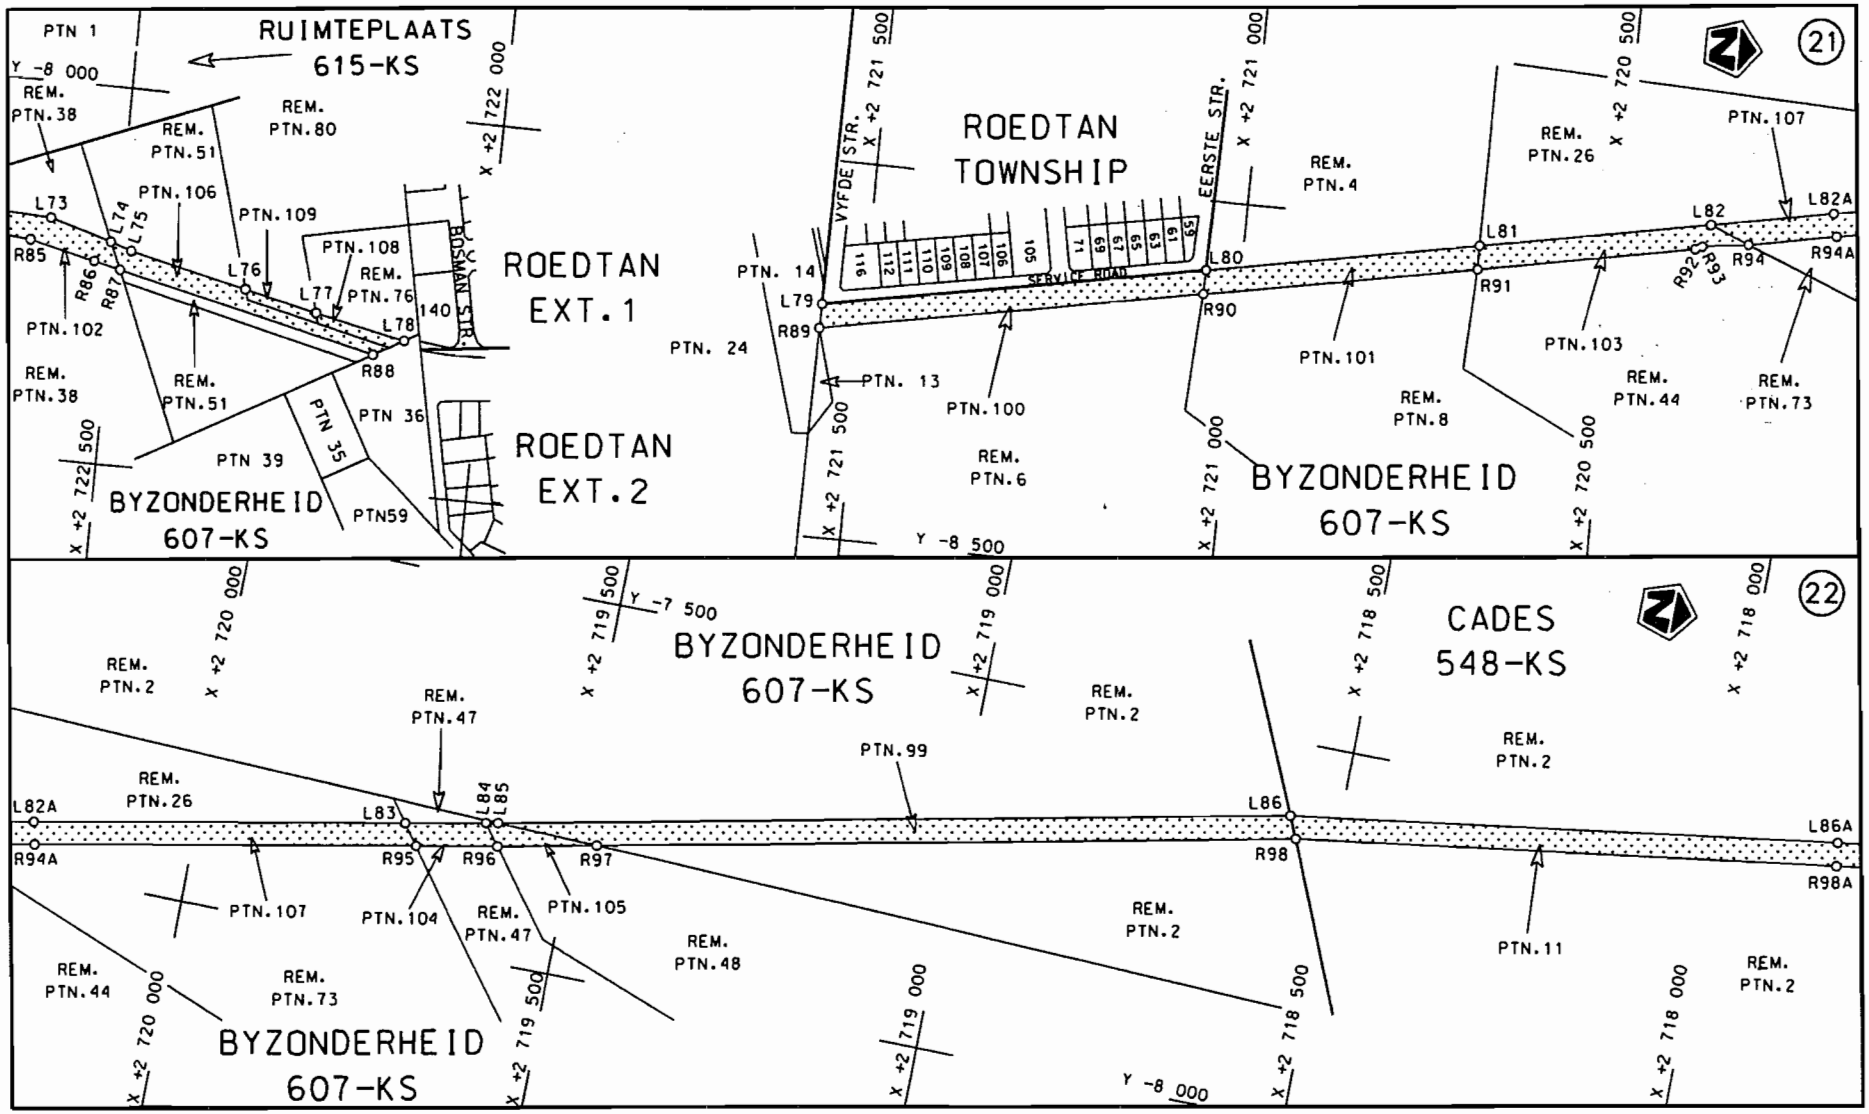

Die Suid Afrikaanse Nasionale Padagentskap Beperk The South African National Roads Agency Limited	Die figuur getoon The figure shown	stel die padreserwe voor van 'n gedeelte represents the road reserve of a portion van Nasionale Roete N11 Seksie 12 of National Route N11 Section 12		Vel 11 van 23 Sheet 11 of 23	
				Plan P645/08	

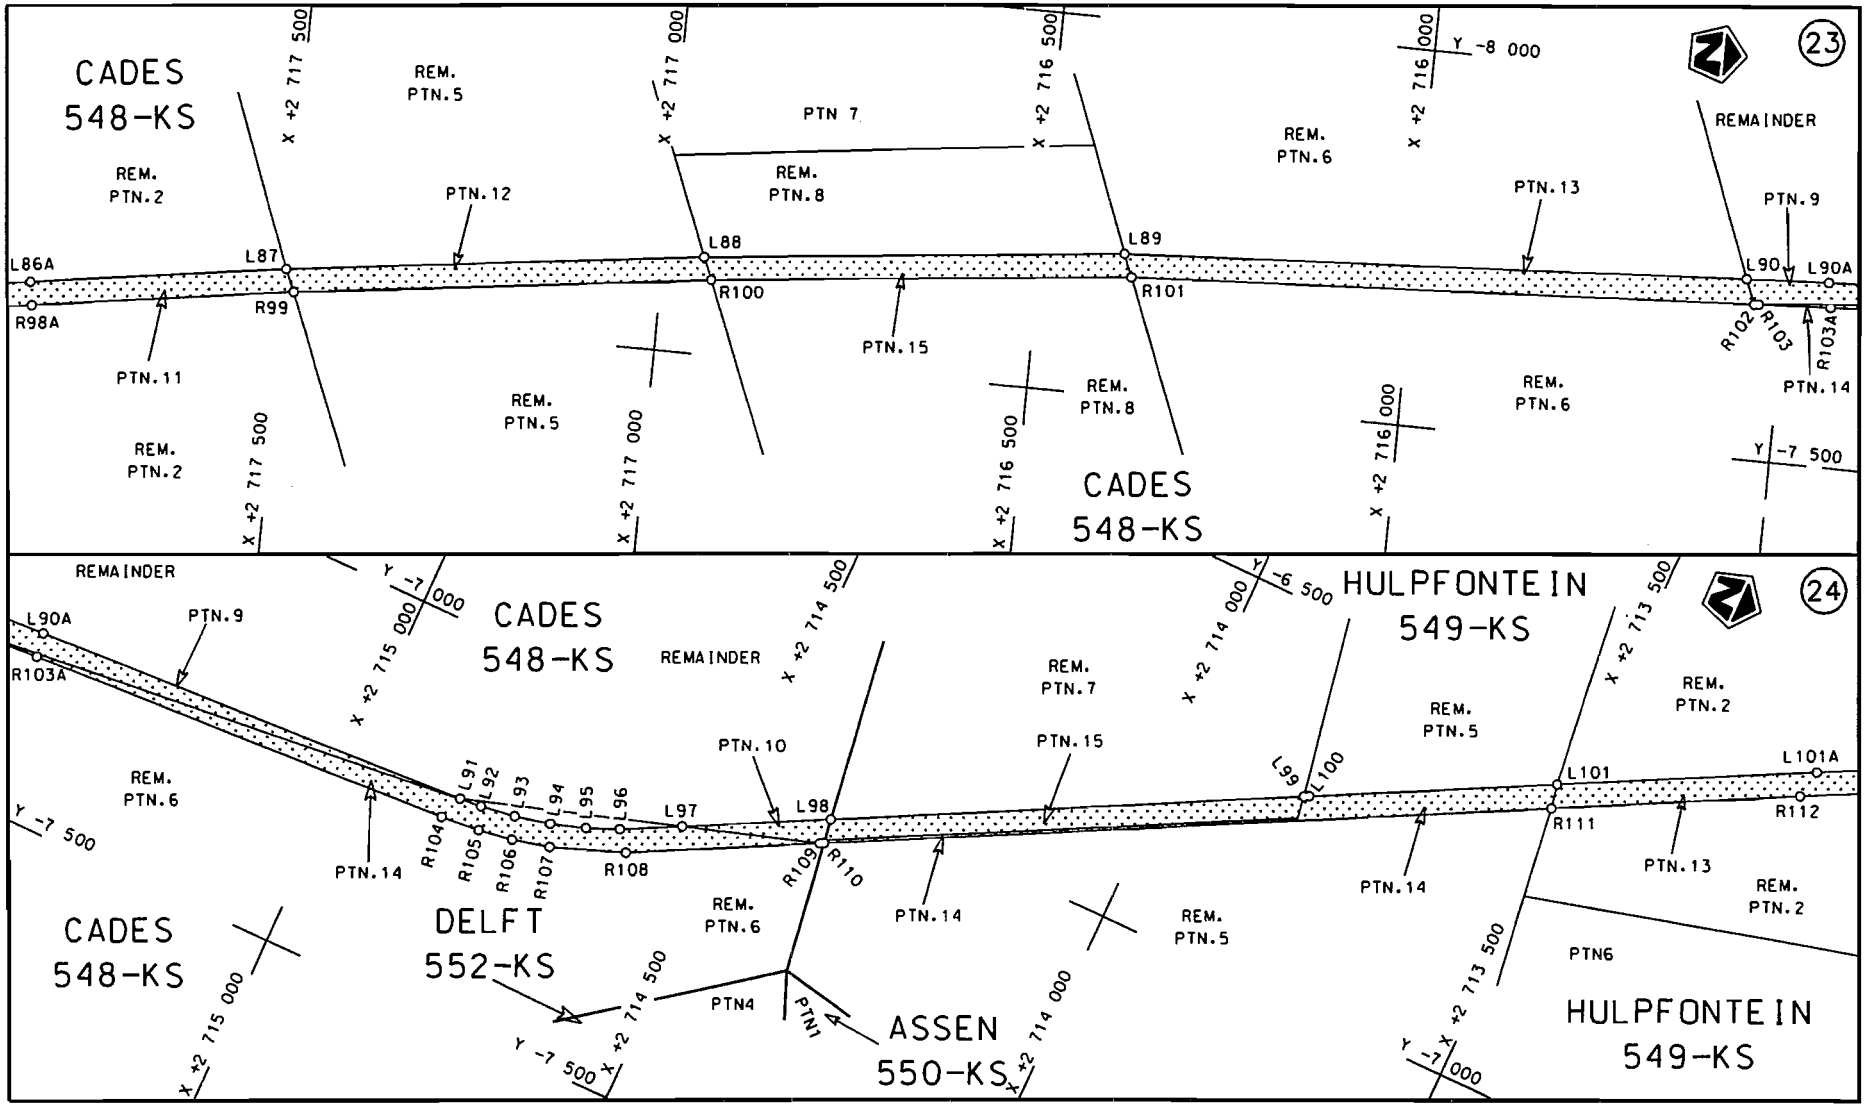

Die Suid Afrikaanse Nasionale Padagentskap Beperk The South African National Roads Agency Limited	Die figuur getoon The figure shown	stel die padreserwe voor van 'n gedeelte represents the road reserve of a portion van Nasionale Roete N11 Seksie 12 of National Route N11 Section 12		Vel 12 van 23 Sheet 12 of 23	
				Plan P645/08	

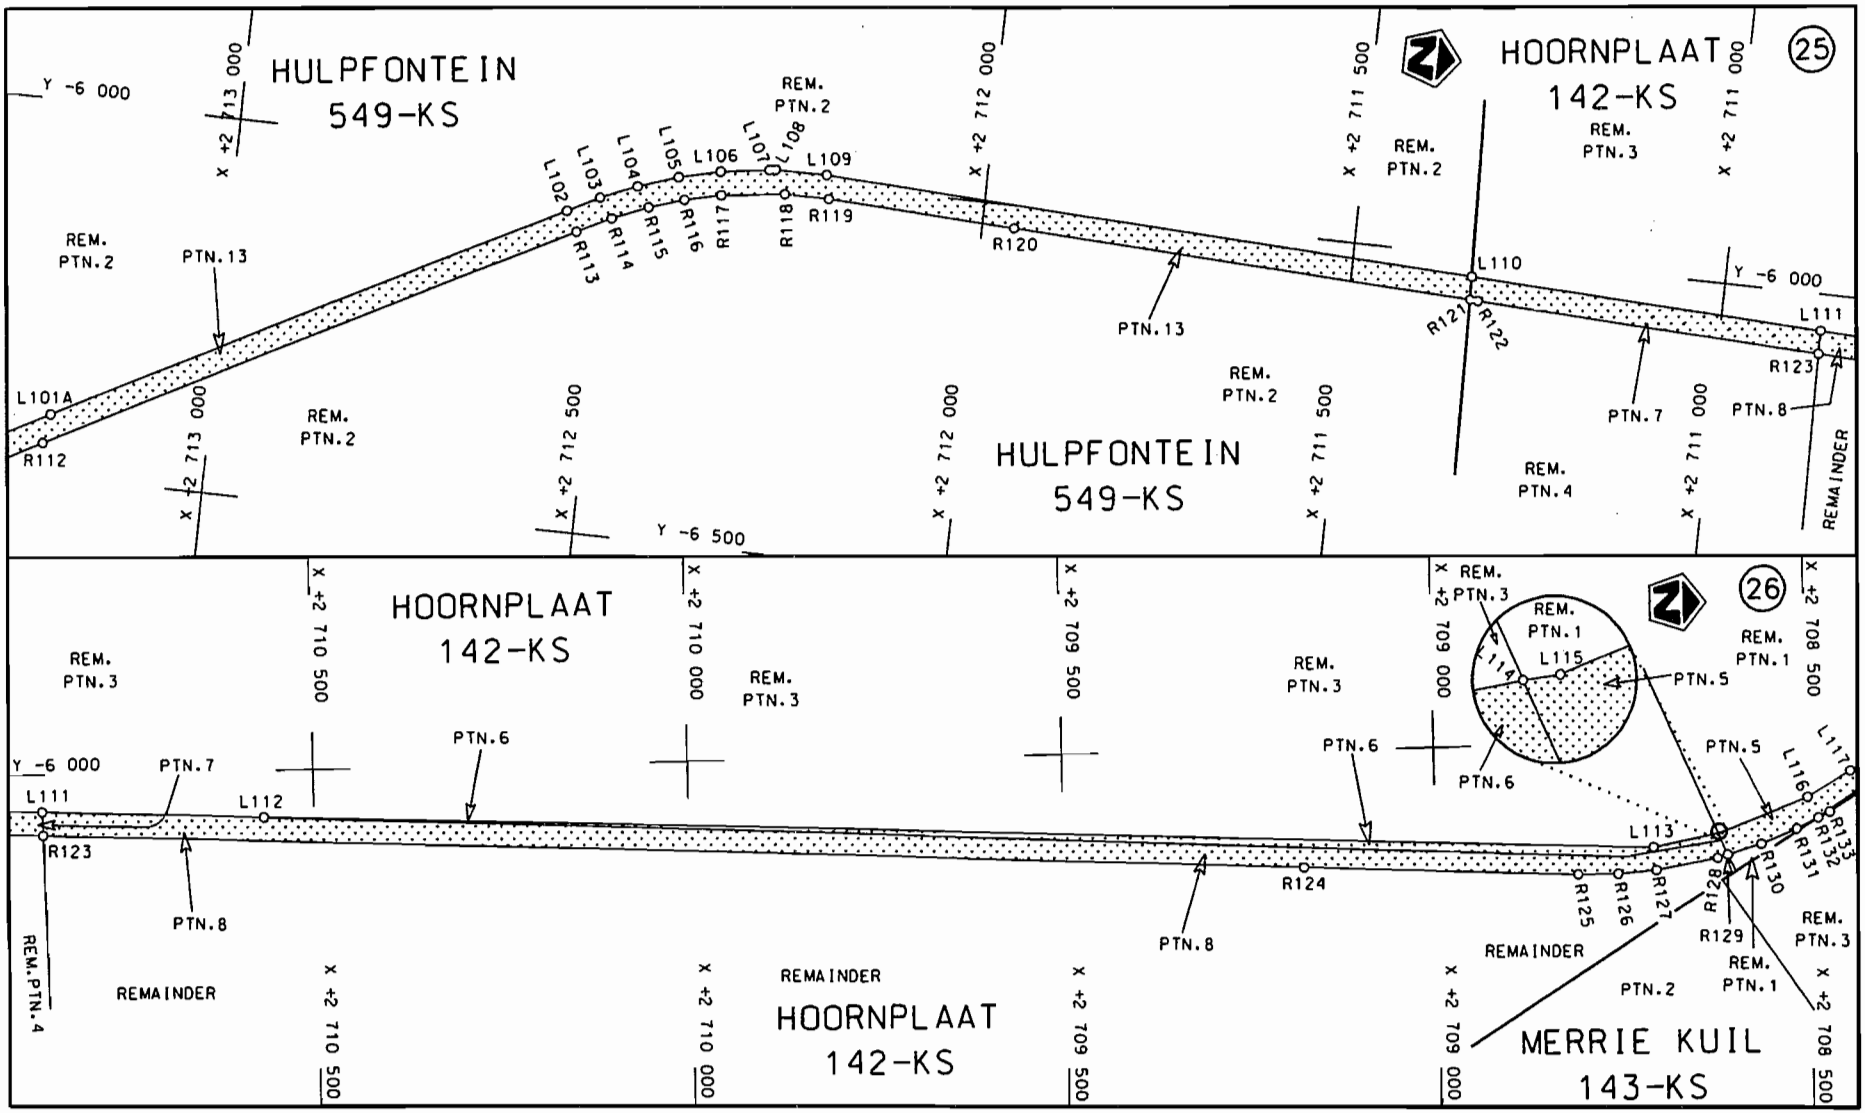

Die Suid Afrikaanse Nasionale Padagentskap Beperk The South African National Roads Agency Limited	Die figuur getoon The figure shown	stel die padreserwe voor van 'n gedeelte represents the road reserve of a portion van Nasionale Roete N11 Seksie 12 of National Route N11 Section 12	Vel 13 van 23 Sheet 13 of 23	Plan P645/08

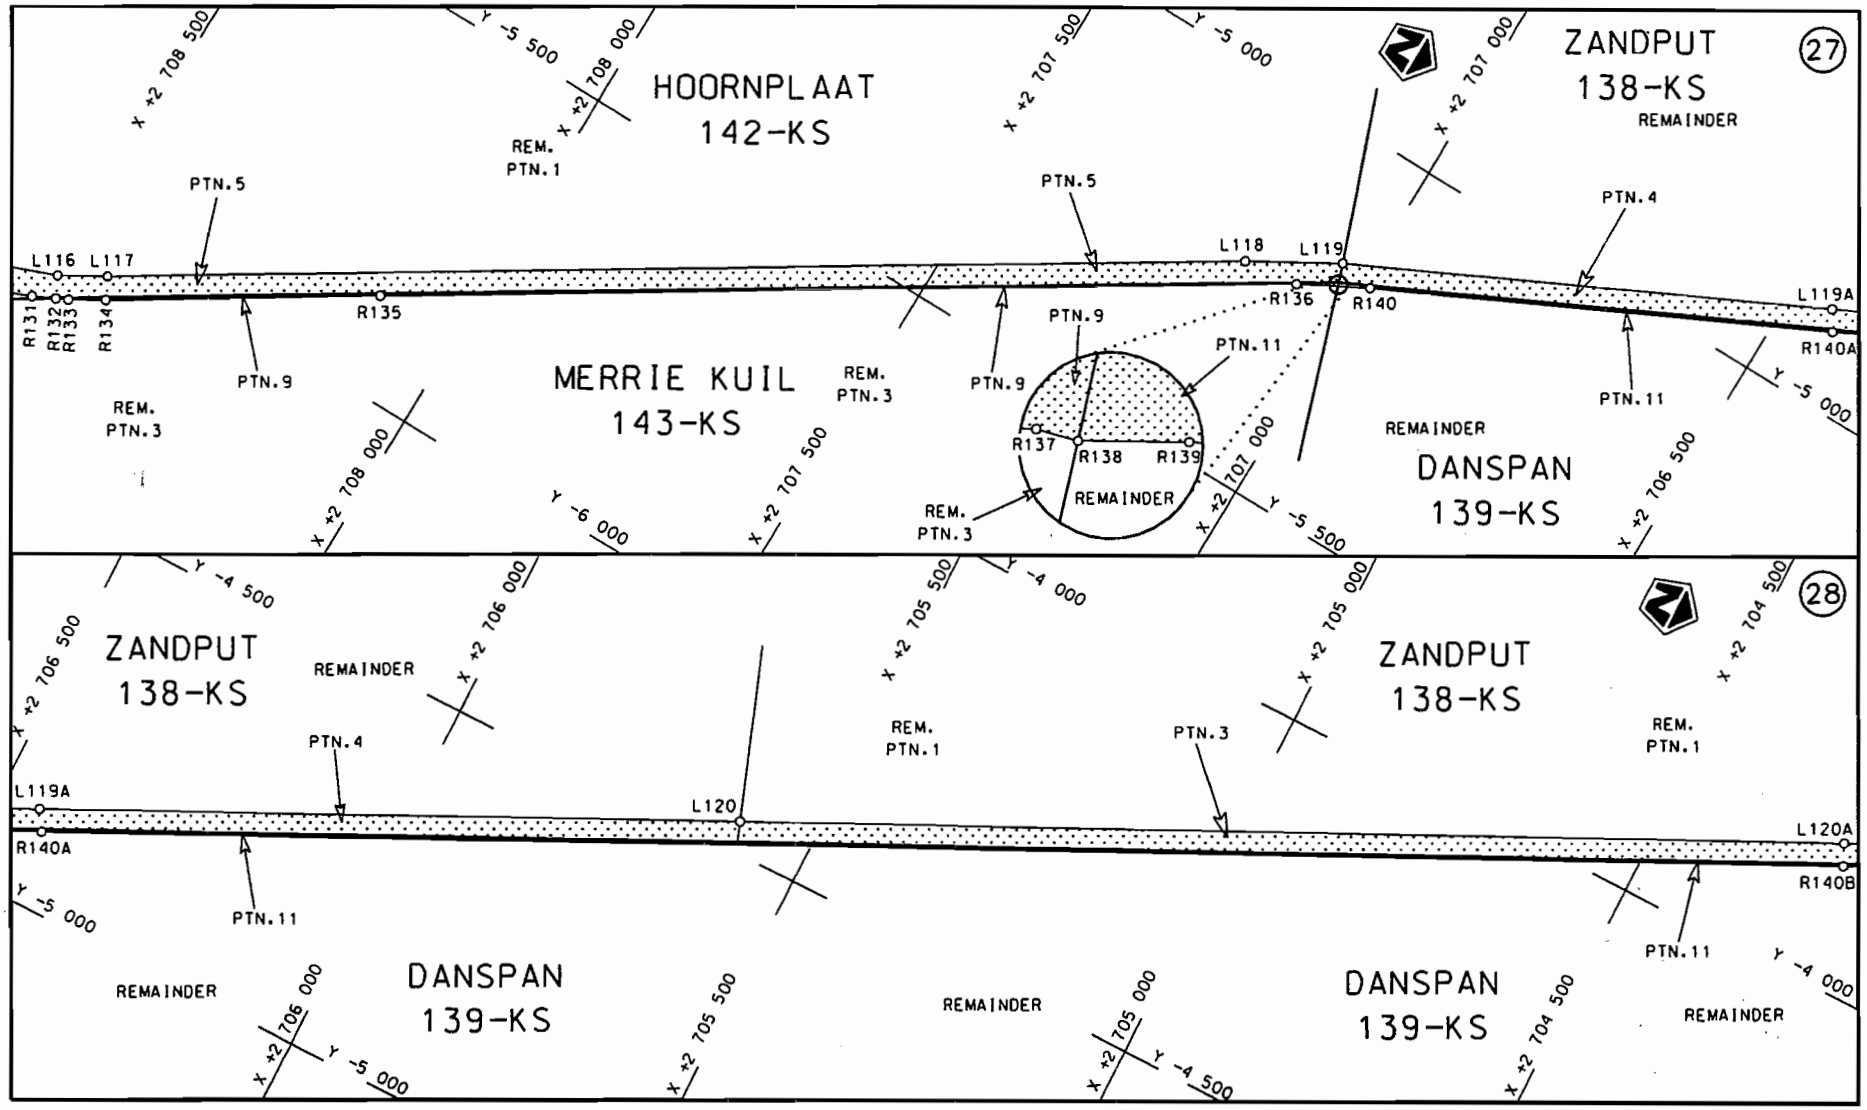

Die Suid Afrikaanse Nasionale Padagentskap Beperk The South African National Roads Agency Limited	Die figuur getoon The figure shown	stel die padreserwe voor van 'n gedeelte represents the road reserve of a portion van Nasionale Roete N11 Seksie 12 of National Route N11 Section 12	Vel 14 van 23 Sheet 14 of 23	Plan P645/08

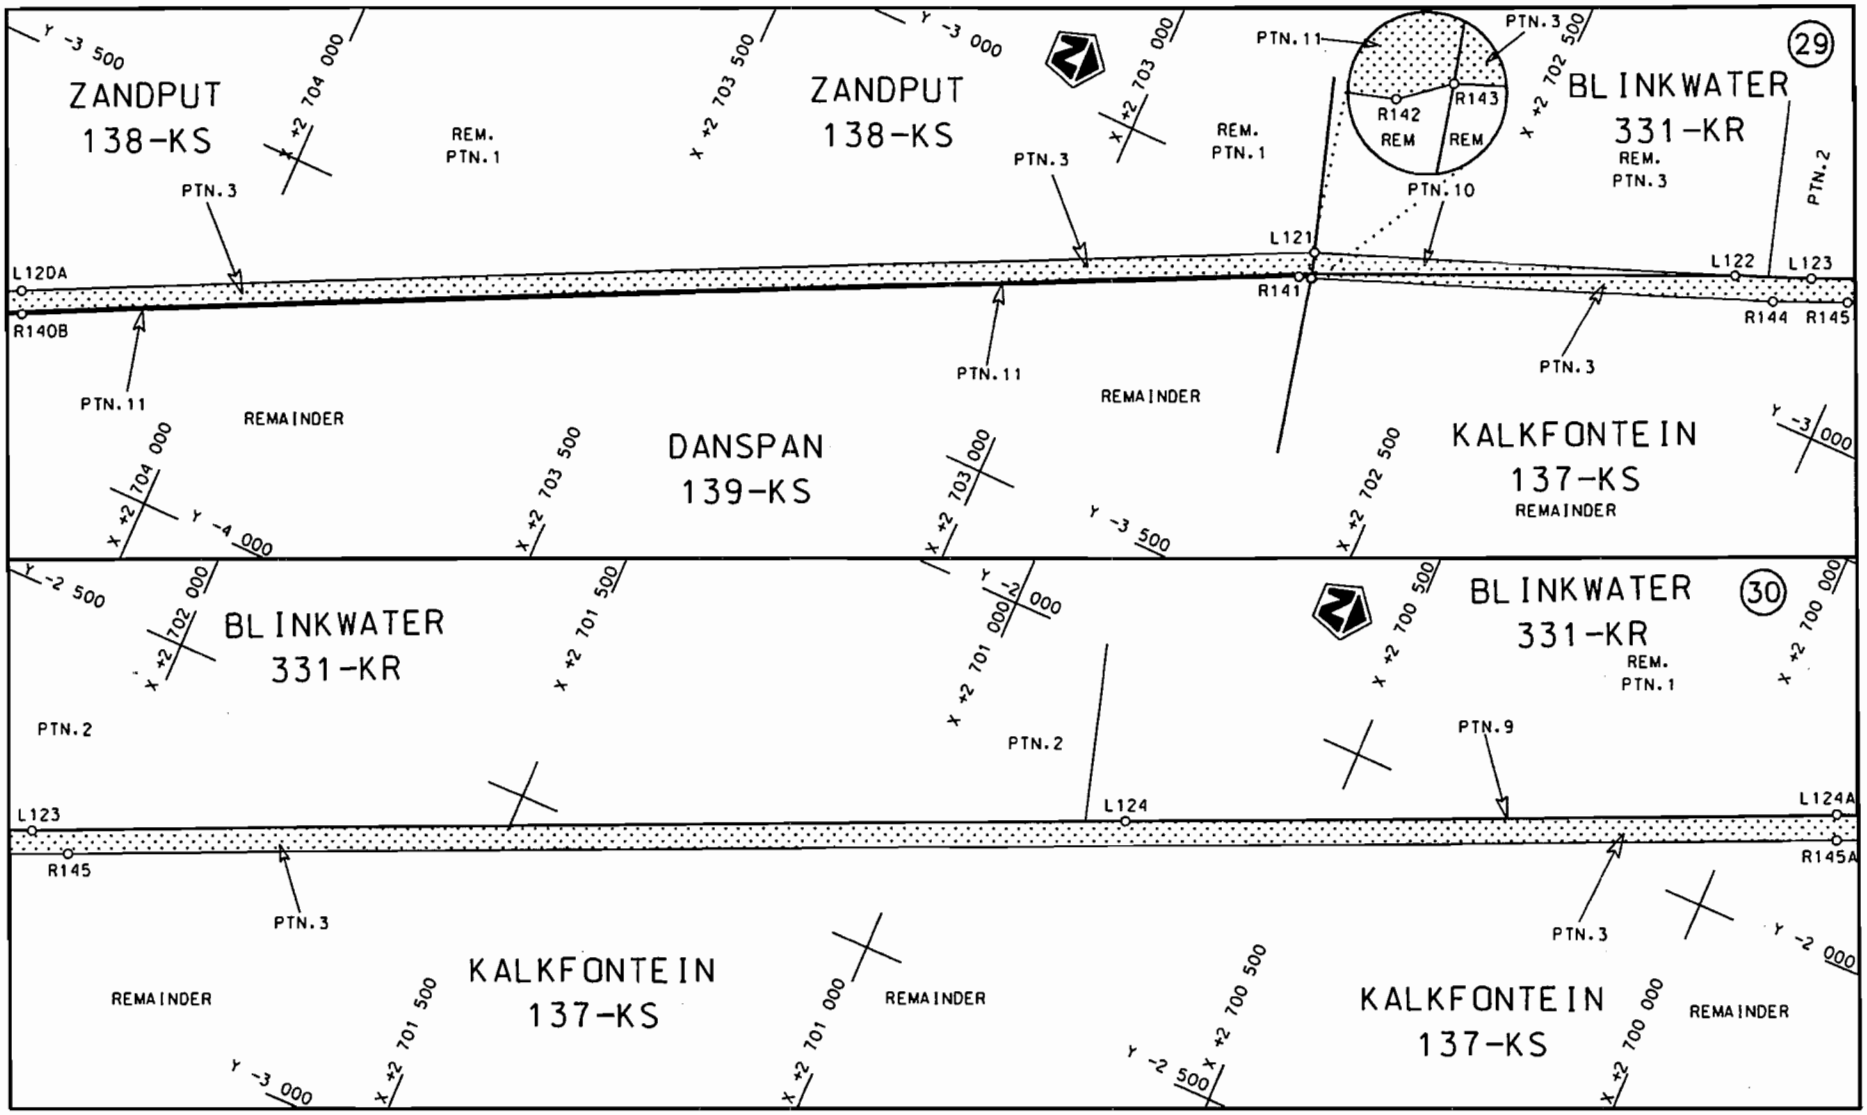

Die Suid Afrikaanse Nasionale Padagentskap Beperk The South African National Roads Agency Limited	Die figuur getoon The figure shown	stel die padreserwe voor van 'n gedeelte represents the road reserve of a portion van Nasionale Roete N11 Seksie 12 of National Route N11 Section 12	Vel 15 van 23 Sheet 15 of 23	Plan P645/08

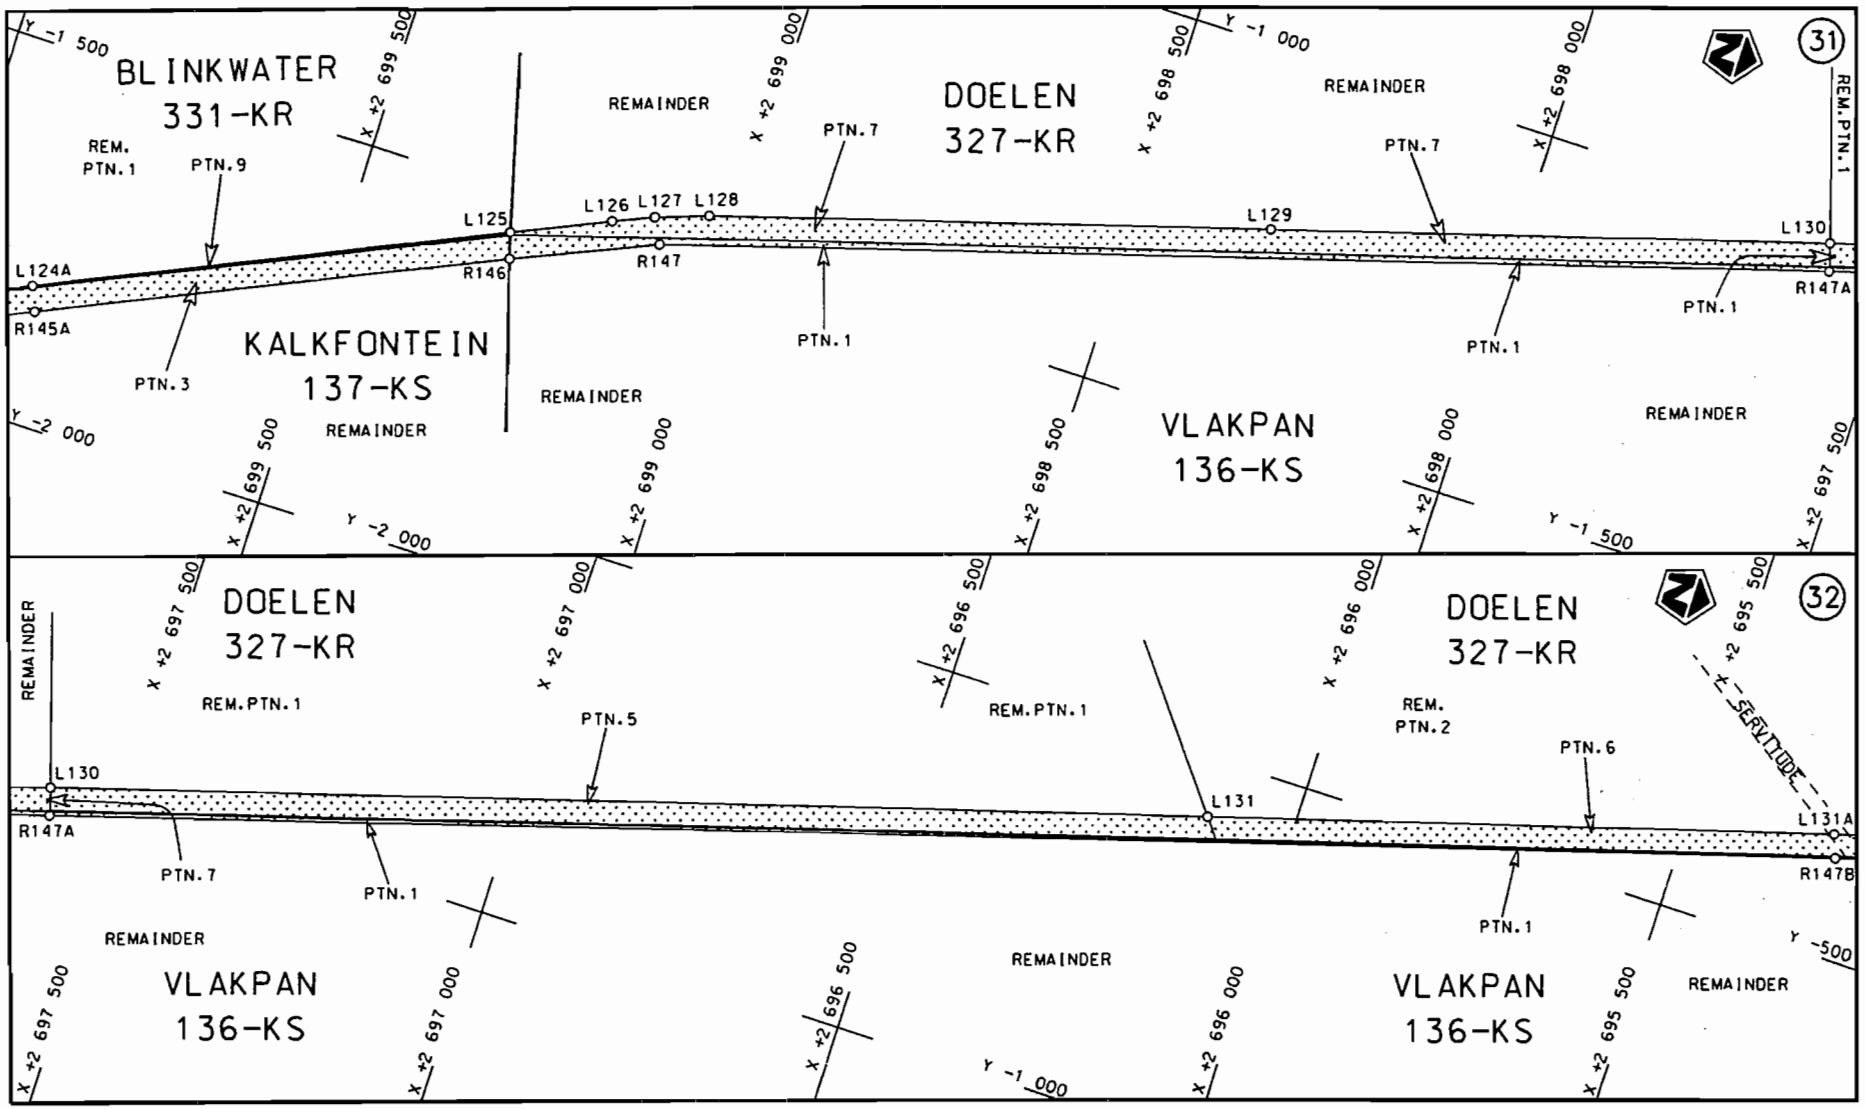

Die Suid Afrikaanse Nasionale Padagentskap Beperk The South African National Roads Agency Limited	Die figuur getoon The figure shown		stel die padreserwe voor van 'n gedeelte represents the road reserve of a portion von Nasionale Roete N11 Seksie 12 of National Route N11 Section 12	Vel 16 van 23 Sheet 16 of 23	Plan P645/08

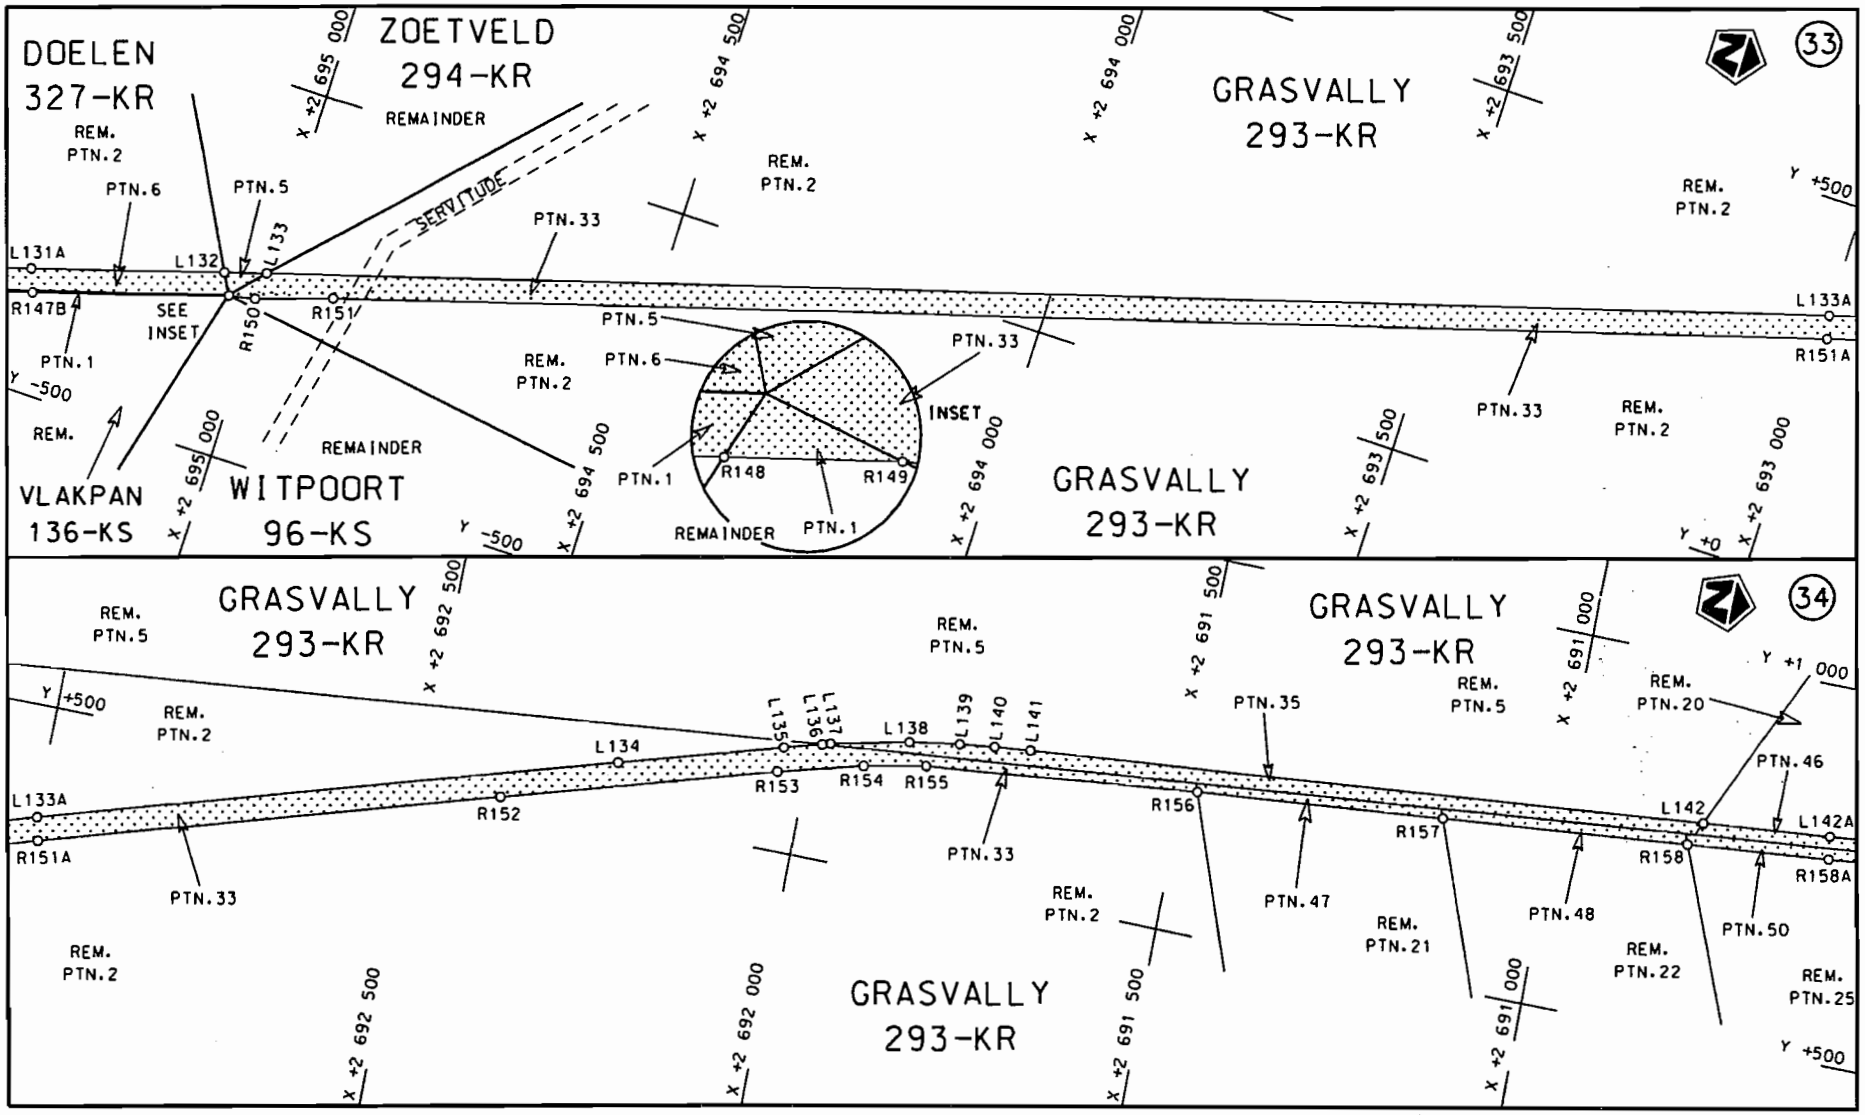

Die Suid Afrikaanse Nasionale Padagentskap Beperk The South African National Roads Agency Limited	Die figuur getoon The figure shown	stel die padreserwe voor van 'n gedeelte represents the road reserve of a portion van Nasionale Roete N11 Seksie 12 of National Route N11 Section 12	Vel Sheet 17 van of 23 Plan P645/08	

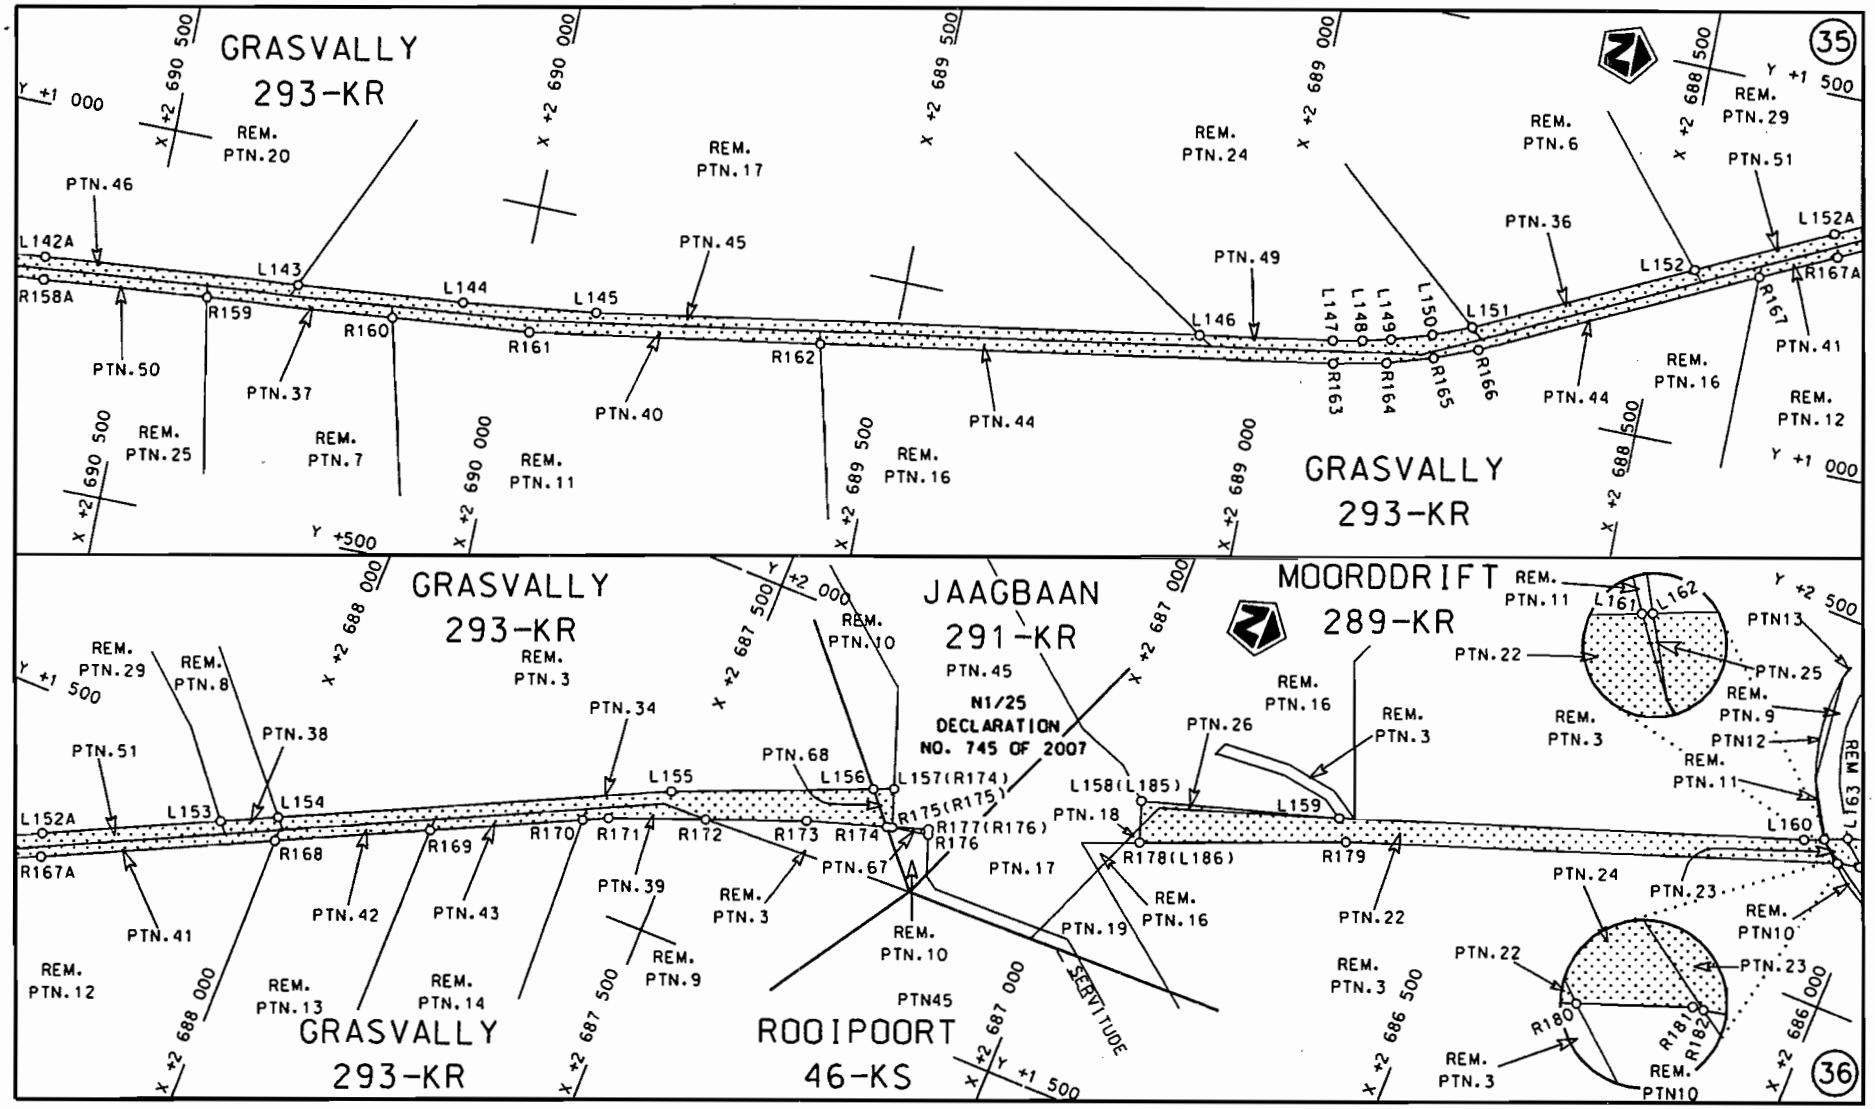

Die Suid Afrikaanse Nasionale Padagentskap Beperk The South African National Roads Agency Limited	Die figuur getoon The figure shown	stel die padreserwe vaar van 'n gedeelte represents the road reserve of a portion van Nasionale Roete N11 Seksie 12 of National Route N11 Section 12	Vel 18 van 23 Sheet 18 of 23	
			Plan P645/08	

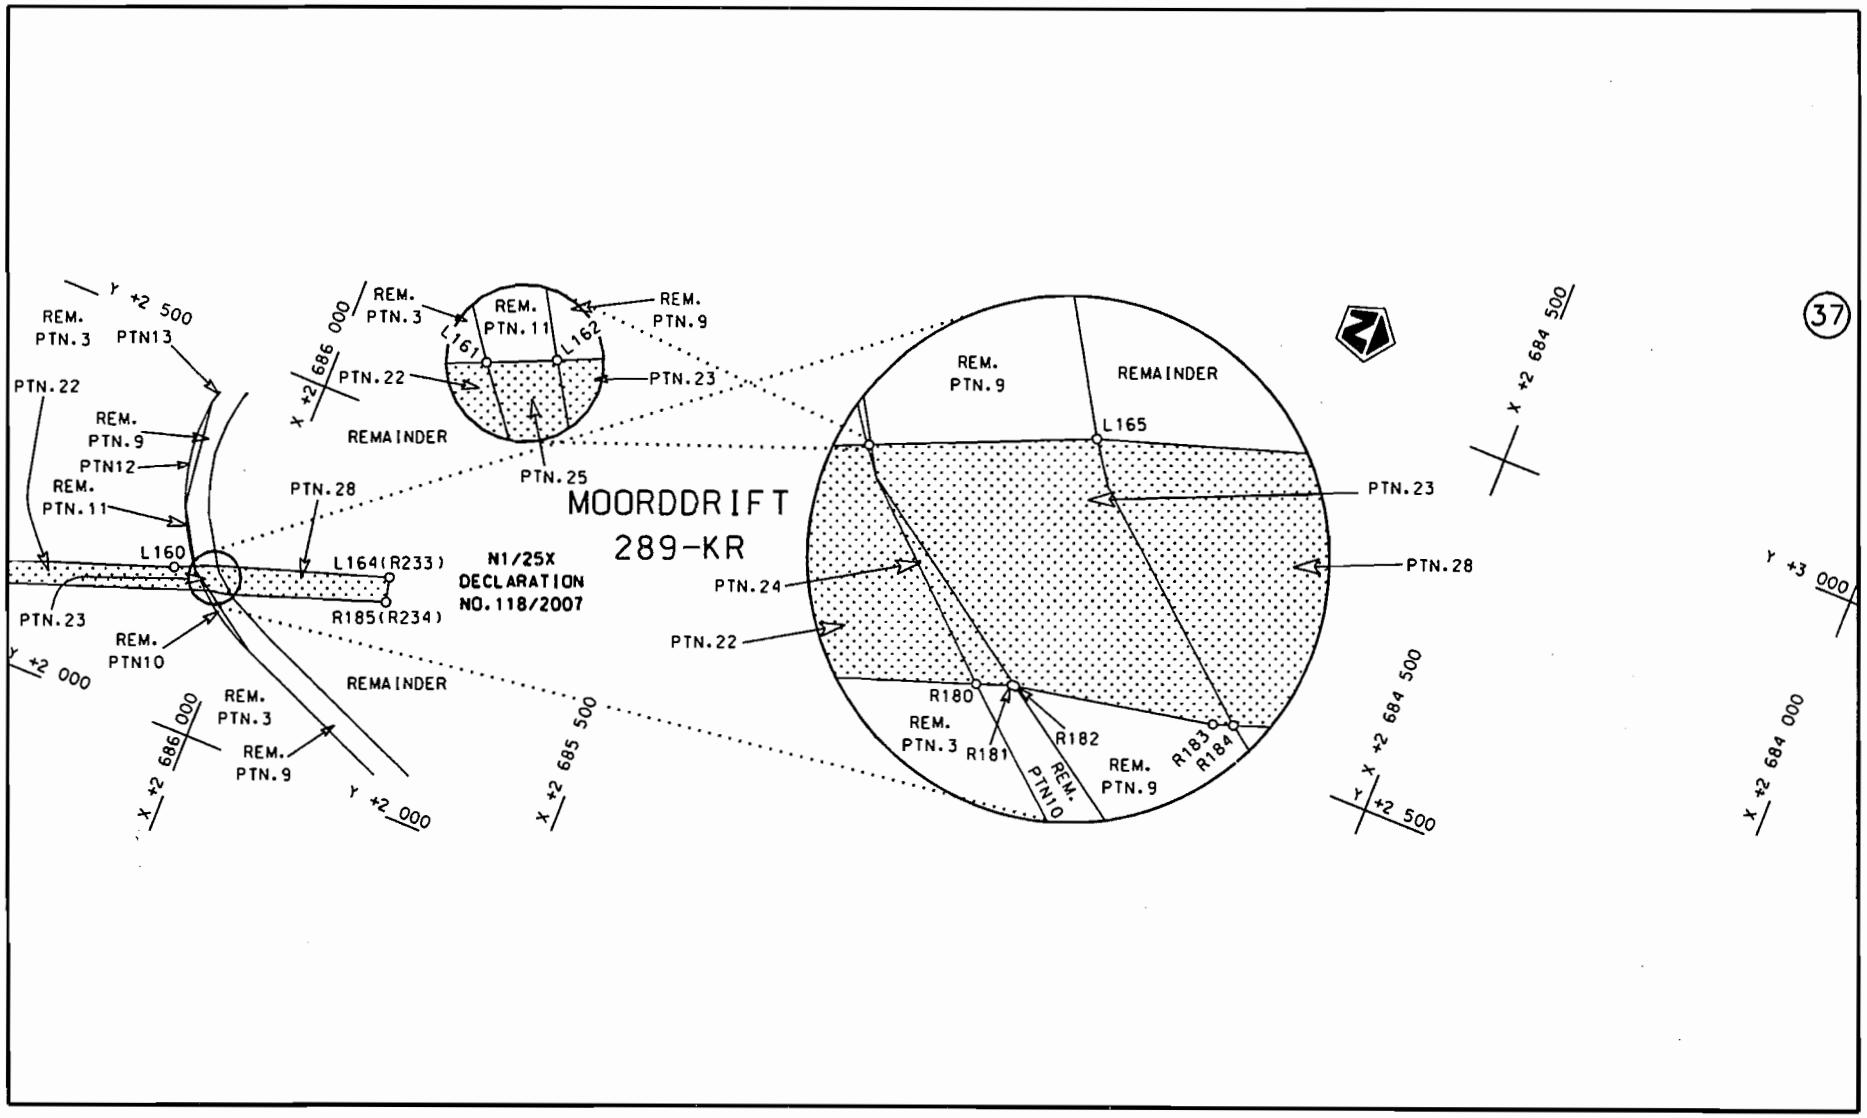

Die Suid Afrikaanse Nasionale Padagentskap Beperk The South African National Roads Agency Limited	Die figuur getoon The figure shown	stel die padreserwe voor van 'n gedeelte represents the road reserve of a portion van Nasionale Roete N11 Seksie 12 of National Route N11 Section 12	Vel 19 van 23 Sheet 19 of 23	Plan P645/08

PADRESERWE KOÖRDINATE / ROAD RESERVE CO-ORDINATES

LINKERKANT/LEFT HAND SIDE			REGTERKANT/RIGHT HAND SIDE		
	Y	X WG 29°		Y	X
L1	-28 026.970	2 762 740.600	R1	-28 046.920	2 762 711.730
L2	-26 366.310	2 762 492.190	R2	-27 264.500	2 762 594.860
L3	-26 301.860	2 762 469.410	R3	-26 898.570	2 762 540.310
L4	-26 245.940	2 762 444.710	R4	-26 373.440	2 762 461.990
L5	-26 204.920	2 762 409.910	R5	-26 312.630	2 762 439.270
L6	-26 006.940	2 762 245.210	R6	-26 258.540	2 762 413.620
L7	-25 841.970	2 762 109.270	R7	-26 224.130	2 762 384.830
L8	-25 666.530	2 761 962.890	R8	-23 089.940	2 759 788.750
L9	-23 044.950	2 759 793.800	R9	-23 042.310	2 759 749.980
L10	-22 999.230	2 759 753.650	R10	-22 960.850	2 759 665.880
L11	-22 918.330	2 759 672.820	R11	-22 942.210	2 759 646.660
L12	-22 903.780	2 759 656.720	R12	-22 937.520	2 759 641.410
L13	-22 866.630	2 759 615.620	R13	-22 880.700	2 759 577.620
L14	-22 776.160	2 759 516.840	R14	-22 802.560	2 759 490.950
L15	-22 546.900	2 759 266.520	R15	-22 572.220	2 759 235.000
L16	-22 418.020	2 759 125.800	R16	-22 459.170	2 759 111.190
L17	-20 716.390	2 757 231.100	R17	-20 723.350	2 757 193.820
L18	-20 683.220	2 757 198.640	R18	-20 702.710	2 757 173.990
L19	-20 602.660	2 757 150.100	R19	-20 687.230	2 757 163.850
L20	-20 590.120	2 757 144.500	R20	-20 659.630	2 757 146.140
L21	-20 555.130	2 757 134.590	R21	-20 647.090	2 757 138.260
L22	-20 515.110	2 757 122.740	R22	-20 630.330	2 757 128.060
L23	-20 432.360	2 757 114.510	R23	-20 624.590	2 757 126.140
L24	-20 020.770	2 757 082.870	R24	-20 574.570	2 757 109.150
L25	-19 834.200	2 757 068.640	R25	-20 547.340	2 757 100.180
L26	-19 528.570	2 757 041.830	R26	-20 499.630	2 757 092.370
L27	-19 358.620	2 756 990.330	R27	-20 446.540	2 757 084.240
L28	-18 261.740	2 756 630.730	R28	-20 053.700	2 757 053.840
L29	-18 182.160	2 756 588.320	R29	-19 858.780	2 757 038.740
L30	-18 155.200	2 756 568.750	R30	-19 578.620	2 757 015.610
L31	-18 135.550	2 756 556.530	R31	-19 534.030	2 757 010.980
L32	-18 103.560	2 756 522.730	R32	-19 361.740	2 756 958.240
L33	-18 055.810	2 756 461.480	R33	-18 272.580	2 756 601.120
L34	-18 018.800	2 756 399.860	R34	-18 208.740	2 756 567.870
L35	-17 815.510	2 755 793.780	R35	-18 178.770	2 756 544.820
L36	-17 748.830	2 755 588.230	R36	-18 145.010	2 756 519.080
L37	-17 674.310	2 755 402.190	R37	-18 089.610	2 756 456.540
L38	-17 334.060	2 754 549.110	R38	-18 046.930	2 756 386.070
L39	-17 330.330	2 754 519.730	R39	-17 777.200	2 755 577.660
L40	-17 327.640	2 754 485.300	R40	-17 385.290	2 754 594.560
L41	-17 321.860	2 754 415.370	R41	-17 370.110	2 754 545.070
L42	-17 322.490	2 754 394.750	R42	-17 358.270	2 754 481.350
L43	-17 461.570	2 751 655.720	R43	-17 352.750	2 754 415.140
L44	-17 473.400	2 751 413.930	R44	-17 492.390	2 751 641.940
L45	-17 629.860	2 748 288.520	R45	-17 500.600	2 751 483.060
L46	-17 663.040	2 747 596.240	R46	-17 658.220	2 748 332.440
L47	-17 655.690	2 747 505.510	R47	-17 694.160	2 747 595.610
L48	-17 643.250	2 747 445.480	R48	-17 694.310	2 747 489.440
L49	-17 018.560	2 745 703.120	R49	-17 669.980	2 747 422.120
L50	-16 441.130	2 744 102.400	R50	-17 047.250	2 745 690.790
L51	-15 942.040	2 742 714.900	R51	-16 471.340	2 744 091.310

Vel 20 Sheet	Van 23 of	P645/08

PADRESERWE KOÖRDINATE / ROAD RESERVE CO-ORDINATES									
LINKERKANT/LEFT HAND SIDE					REGTERKANT/RIGHT HAND SIDE				
				WG 29°					X
L52	-15	937.030	2 742	700.810	R52	-16	080.420	2 743	006.020
L53	-14	332.400	2 738	595.690	R53	-15	982.370	2 742	734.710
L54	-13	699.440	2 736	844.330	R54	-15	970.870	2 742	704.820
L55	-12	882.130	2 734	574.220	R55	-15	863.560	2 742	428.170
L56	-12	326.970	2 733	168.750	R56	-14	376.310	2 738	573.750
L57	-11	778.410	2 731	794.690	R57	-13	860.610	2 737	192.030
L58	-11	125.100	2 730	153.210	R58	-13	729.370	2 736	829.400
L59	-10	834.200	2 728	908.780	R59	-12	909.930	2 734	560.330
L60	-10	627.710	2 728	019.760	R60	-12	895.890	2 734	521.300
L61	-10	545.480	2 727	662.780	R61	-12	582.520	2 733	730.080
L62	-10	270.280	2 726	480.390	R62	-12	104.030	2 732	526.640
L63	-10	261.120	2 726	447.090	R63	-11	889.370	2 731	988.890
L64	-10	250.590	2 726	416.620	R64	-11	805.930	2 731	780.280
L65	-9	889.910	2 725	783.560	R65	-11	160.470	2 730	161.860
L66	-9	339.100	2 724	843.410	R66	-11	155.930	2 730	143.330
L67	-8	529.640	2 723	464.740	R67	-11	151.060	2 730	131.070
L68	-8	209.180	2 722	907.460	R68	-11	128.350	2 730	033.730
L69	-8	192.780	2 722	827.580	R69	-10	861.250	2 728	888.220
L70	-8	182.270	2 722	776.510	R70	-10	739.980	2 728	365.250
L71	-8	177.680	2 722	754.630	R71	-10	655.380	2 728	000.410
L72	-8	176.850	2 722	703.680	R72	-10	572.450	2 727	644.250
L73	-8	180.640	2 722	592.450	R73	-10	299.330	2 726	469.380
L74	-8	204.190	2 722	508.920	R74	-10	276.800	2 726	400.250
L75	-8	213.490	2 722	480.360	R75	-10	275.660	2 726	396.690
L76	-8	249.330	2 722	322.630	R76	-10	231.700	2 726	309.270
L77	-8	271.250	2 722	225.870	R77	-9	913.060	2 725	765.160
L78	-8	295.860	2 722	104.800	R78	-9	358.240	2 724	815.160
L79	-8	190.570	2 721	555.040	R79	-8	542.850	2 723	425.380
L80	-8	092.840	2 721	046.860	R80	-8	293.700	2 722	999.870
L81	-8	023.160	2 720	684.530	R81	-8	258.850	2 722	919.270
L82	-7	965.210	2 720	379.070	R82	-8	246.380	2 722	901.800
L83	-7	839.720	2 719	725.620	R83	-8	211.810	2 722	763.630
L84	-7	818.540	2 719	618.560	R84	-8	207.930	2 722	680.650
L85	-7	815.400	2 719	602.890	R85	-8	212.150	2 722	617.300
L86	-7	598.390	2 718	567.230	R86	-8	231.640	2 722	528.870
L87	-7	441.150	2 717	499.820	R87	-8	239.870	2 722	493.060
L88	-7	371.070	2 716	945.240	R88	-8	318.370	2 722	144.850
L89	-7	309.920	2 716	387.140	R89	-8	222.450	2 721	555.200
L90	-7	259.570	2 715	553.920	R90	-8	124.560	2 721	047.390
L91	-7	219.290	2 714	845.410	R91	-8	054.680	2 720	684.400
L92	-7	216.900	2 714	815.600	R92	-7	998.980	2 720	396.530
L93	-7	209.320	2 714	768.080	R93	-7	994.570	2 720	387.500
L94	-7	198.320	2 714	720.250	R94	-7	986.230	2 720	326.090
L95	-7	183.460	2 714	674.970	R95	-7	866.990	2 719	704.980
L96	-7	166.020	2 714	633.600	R96	-7	846.410	2 719	597.460
L97	-7	127.720	2 714	560.010	R97	-7	819.780	2 719	468.560
L98	-7	036.200	2 714	384.600	R98	-7	627.770	2 718	554.570
L99	-6	739.980	2 713	821.930	R99	-7	470.810	2 717	487.010
L100	-6	736.580	2 713	815.860	R100	-7	400.680	2 716	932.850
L101	-6	581.060	2 713	520.480	R101	-7	340.270	2 716	374.960
L102	-6	073.110	2 712	553.580	R102	-7	291.910	2 715	541.050

Vel Sheet	21	Van of	23	P645/08

PADRESERWE KOÖRDINATE / ROAD RESERVE CO-ORDINATES

LINKERKANT/LEFT HAND SIDE				REGTERKANT/RIGHT HAND SIDE			
			WG 29°				X
L103	-6 050.820	2 712	511.530	R103	-7 291.260	2 715	534.710
L104	-6 030.460	2 712	463.650	R104	-7 251.520	2 714	857.680
L105	-6 012.450	2 712	410.500	R105	-7 246.930	2 714	805.320
L106	-5 999.260	2 712	355.160	R106	-7 239.200	2 714	758.280
L107	-5 989.970	2 712	291.560	R107	-7 227.050	2 714	708.060
L108	-5 988.830	2 712	283.320	R108	-7 191.140	2 714	613.130
L109	-5 988.120	2 712	215.690	R109	-7 071.500	2 714	384.920
L110	-6 027.760	2 711	339.310	R110	-7 068.800	2 714	379.610
L111	-6 049.020	2 710	866.680	R111	-6 613.170	2 713	514.140
L112	-6 062.350	2 710	567.160	R112	-6 457.980	2 713	219.480
L113	-6 138.420	2 708	706.830	R113	-6 099.820	2 712	537.880
L114	-6 121.830	2 708	620.180	R114	-6 076.800	2 712	493.120
L115	-6 121.490	2 708	617.450	R115	-6 056.820	2 712	446.160
L116	-6 076.180	2 708	499.590	R116	-6 041.460	2 712	399.400
L117	-6 042.520	2 708	441.430	R117	-6 030.110	2 712	350.850
L118	-5 230.230	2 707	149.310	R118	-6 019.380	2 712	267.920
L119	-5 164.150	2 707	036.350	R119	-6 019.600	2 712	209.290
L120	-4 460.380	2 705	599.190	R120	-6 030.810	2 711	957.260
L121	-3 048.750	2 702	709.690	R121	-6 058.760	2 711	338.310
L122	-2 844.070	2 702	181.550	R122	-6 059.400	2 711	327.910
L123	-2 805.580	2 702	086.230	R123	-6 080.030	2 710	865.970
L124	-2 205.920	2 700	748.970	R124	-6 156.610	2 709	177.020
L125	-1 551.360	2 699	287.940	R125	-6 173.180	2 708	808.930
L126	-1 495.670	2 699	163.970	R126	-6 173.370	2 708	755.360
L127	-1 473.470	2 699	111.520	R127	-6 169.380	2 708	703.540
L128	-1 449.410	2 699	042.640	R128	-6 154.980	2 708	621.710
L129	-1 233.840	2 698	320.870	R129	-6 150.520	2 708	607.770
L130	-1 019.760	2 697	602.860	R130	-6 136.880	2 708	562.550
L131	- 577.360	2 696	114.640	R131	-6 117.720	2 708	514.920
L132	- 263.170	2 695	058.280	R132	-6 103.450	2 708	486.000
L133	- 246.840	2 695	003.750	R133	-6 096.050	2 708	470.310
L134	575.120	2 692	248.710	R134	-6 070.510	2 708	427.350
L135	638.130	2 692	035.820	R135	-5 873.660	2 708	114.630
L136	652.220	2 691	986.590	R136	-5 220.650	2 707	074.910
L137	655.300	2 691	975.950	R137	-5 194.690	2 707	028.370
L138	678.250	2 691	872.310	R138	-5 193.940	2 707	025.690
L139	689.150	2 691	805.750	R139	-5 190.310	2 707	019.610
L140	694.880	2 691	759.490	R140	-5 173.070	2 706	987.310
L141	699.660	2 691	711.960	R141	-3 086.170	2 702	715.810
L142	784.010	2 690	806.580	R142	-3 081.550	2 702	700.500
L143	833.080	2 690	296.510	R143	-3 081.020	2 702	699.840
L144	854.120	2 690	076.100	R144	-2 854.390	2 702	120.750
L145	876.970	2 689	897.860	R145	-2 814.400	2 702	028.770
L146	1 012.720	2 689	100.560	R146	-1 585.520	2 699	278.000
L147	1 043.060	2 688	923.420	R147	-1 506.550	2 699	094.270
L148	1 051.070	2 688	883.940	R148	- 291.360	2 695	043.900
L149	1 060.460	2 688	847.090	R149	- 290.580	2 695	041.280
L150	1 077.630	2 688	794.080	R150	- 283.560	2 695	008.090
L151	1 097.820	2 688	744.130	R151	- 250.590	2 694	909.210
L152	1 233.450	2 688	466.060	R152	499.220	2 692	392.900
L153	1 423.860	2 688	076.730	R153	605.210	2 692	038.300

Vel Sheet	22	Van of	23	P645/08

PADRESERWE KOÖRDINATE / ROAD RESERVE CO-ORDINATES

LINKERKANT/LEFT HAND SIDE				REGTERKANT/RIGHT HAND SIDE			
			WG 29°				X
L154	1 458.370	2 688 006.280		R154		635.240	2 691 926.120
L155	1 688.510	2 687 532.400		R155		651.520	2 691 844.100
L156	1 792.740	2 687 283.560		R156		690.370	2 691 480.190
L157	1 803.690	2 687 257.870		R157		721.350	2 691 151.560
L158	1 914.580	2 686 944.370		R158		752.220	2 690 821.960
L159	1 993.350	2 686 688.760		R159		791.090	2 690 413.730
L160	2 201.600	2 686 099.360		R160		815.350	2 690 164.100
L161	2 212.340	2 686 074.650		R161		833.810	2 689 980.060
L162	2 212.560	2 686 074.150		R162		897.040	2 689 596.850
L163	2 224.840	2 686 045.890		R163	1	012.710	2 688 916.360
L164	2 297.060	2 685 825.050		R164	1	028.100	2 688 846.460
				R165	1	047.390	2 688 786.370
				R166	1	070.200	2 688 730.250
				R167	1	241.500	2 688 378.740
				R168	1	427.240	2 687 998.390
				R169	1	518.320	2 687 811.740
				R170	1	608.290	2 687 627.280
				R171	1	623.370	2 687 596.050
				R172	1	670.660	2 687 475.600
				R173	1	719.720	2 687 350.450
				R174	1	752.130	2 687 247.820
				R175	1	754.350	2 687 240.240
				R176	1	763.400	2 687 192.210
				R177	1	770.570	2 687 194.760
				R178	1	861.400	2 686 925.470
				R179	1	966.960	2 686 668.360
				R180	2	187.990	2 686 048.890
				R181	2	189.700	2 686 044.290
				R182	2	189.750	2 686 043.830
				R183	2	195.050	2 686 016.940
				R184	2	195.980	2 686 014.310
				R185	2	264.820	2 685 817.070

Vel Sheet	23	Van of	23	P645/08